FORM No. 3.

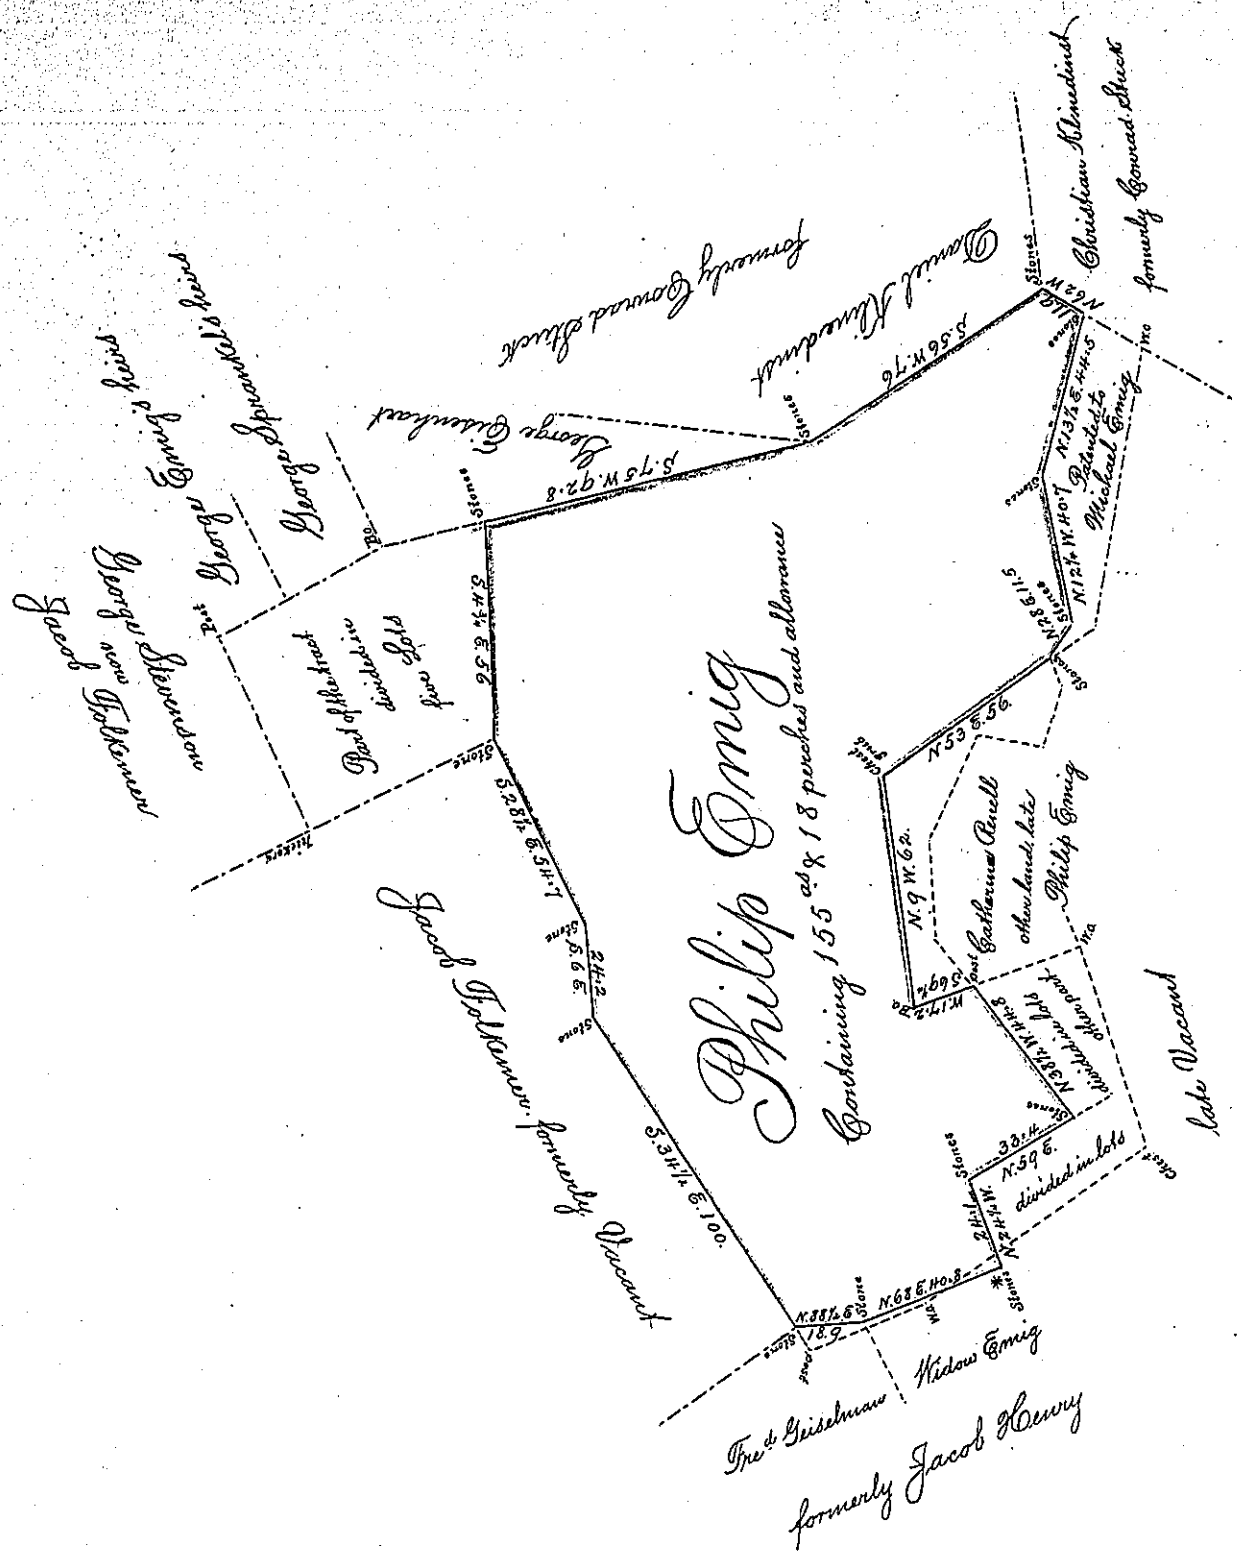

A Draught of a Piece of Land Situate in North Codorus Township in the County of York. Containing as above set forth 155 as & 18 perches & allowance &c. a part of 189 as & 103 perches & allowance &c. which was Originally Surveyed on the 7th day of the 4th month 1767 by Wm. Matthews late D.S. in pursuance of two Warrants, one for 60 as dated the 27th day of January 1757 and the other for 100 as dated the 6th day of March 1767 Both granted to Philip Emig — Including a Small triangle * near widow Emig, which was originally Surveyed on the 21st day of May - 1828 by Daniel Small, late D.S. in pursuance of a warrant, for 4 as granted to Gen. Jacob Spangler Esq. Administrator of the Estate of Charles Emig Esq. deceased in trust for said Deceased Heirs, bearing date the 19th day of May A.D. 1828 Since Resurveyed & Divided &c. Now on the 21st Day of February A.D. 1838. Examined and found Correct and at the request of Catharina Renoll, widow the present owner, the same is Returned for Confirmation

per D. Lees. D.S.

To John Taylor Esquire
Surveyor General

NB the triangle above mentioned Containing about 30 perches & allowance &c. by the mark *

IN TESTIMONY that the above is a copy of the original remaining on file in the Department of Internal Affairs of Pennsylvania, made conformably to an Act of Assembly approved the 16th day of February, 1833, I have hereunto set my Hand and caused the Seal of said Department to be affixed at Harrisburg, this

Seventh day of July 1903.

James R. Brown
Secretary of Internal Affairs.