Form No. 3.

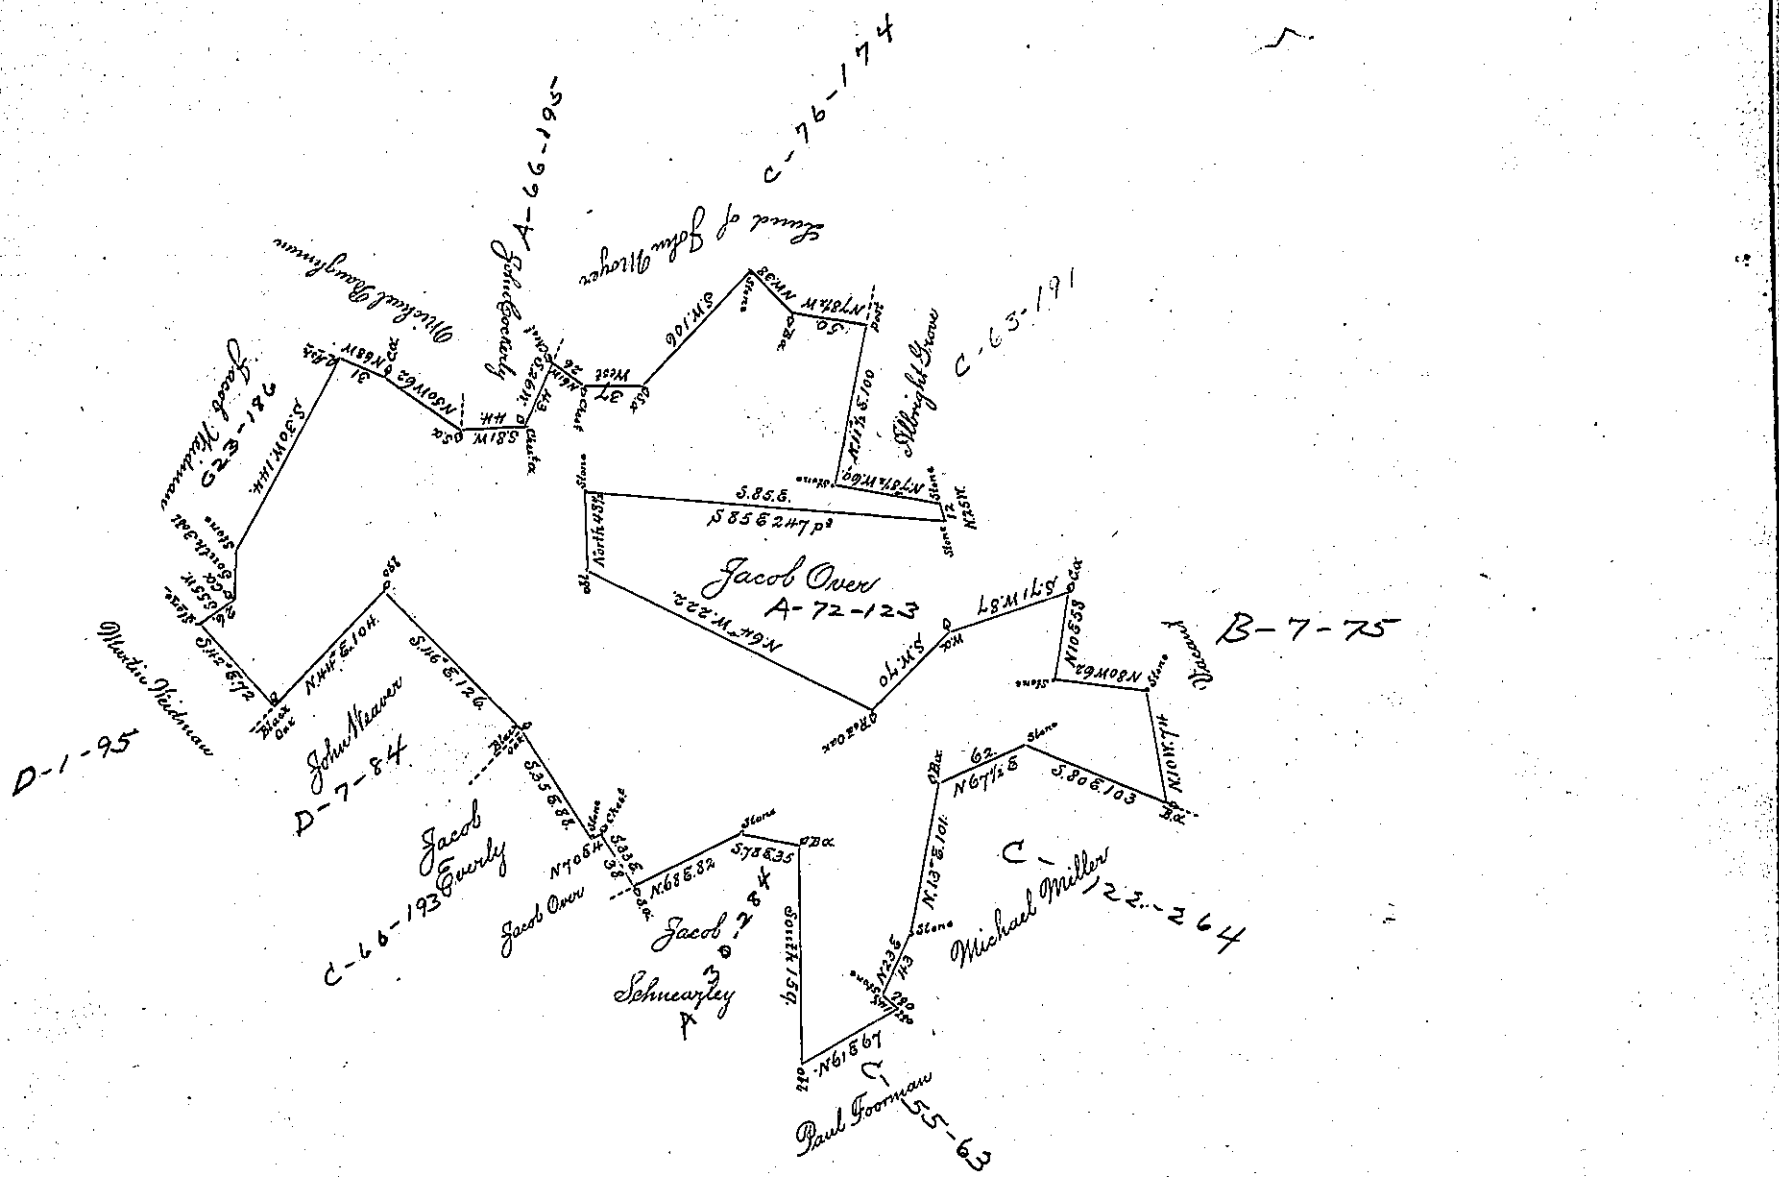

A Draught of a certain Tract of Land situate in Cocolico township, in the County of Lancaster containing Six hundred and fifty six Acres & allowance of Six p Cent — Surveyed the 24th day of May 1758., unto Jacob Giles, in pursuance of two Warrants dated the 11th day of May 1758. — Taken from the Field Works of John Scull. decd. late Deputy Surveyor

p Wm Scull

To John Lukens, Esquire, Surveyor General

IN TESTIMONY that the above is a copy of the original remaining on file in the Department of Internal Affairs of Pennsylvania, made conformably to an Act of Assembly approved the 16th day of February, 1833, I have hereunto set my Hand and caused the Seal of said Department to be affixed at Harrisburg, this

Fifth day of May 1903.

Secretary of Internal Affairs.