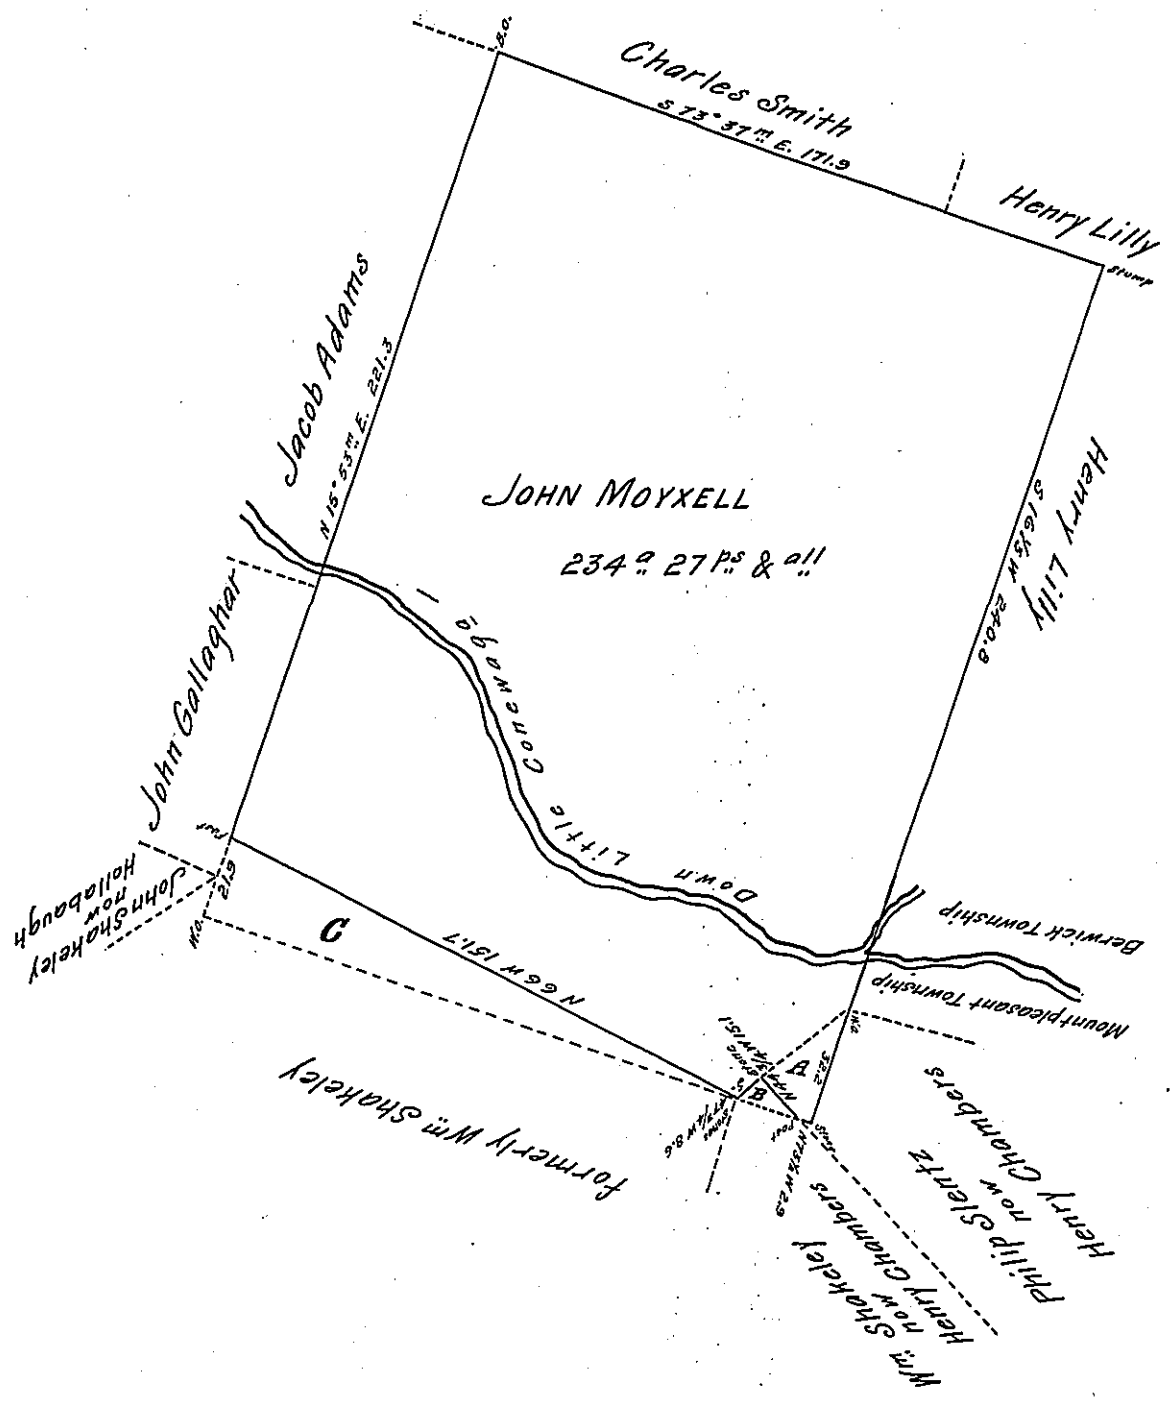


Situated part in Berwick and part in Mountpleasant Townships Adams County Surveyed 19th April 1744 by George Smith by Warrant Dated January 14th 1743 for 150a. Resurveyed June 9th 1809 the triangle A is an interference of a Survey made by Archd. McClean D.S. May 15th 1767 for Philip Slentz in pursuance of an order of Survey No. 1677 Dated October 27th 1766 now owned by Henry Chambers which piece the father of said Chambers relinquished his right of to Jacob Slagle the present owner of Moyxells tract the triangles B and C are an interferences of a Survey made by Archd. McClean D.S. July 2nd 1768 by warrant to Wm. Shakeley Dated June 7th 1768 and is said to have been patented by Wm. Shakeley and the dispute since settled by Shakeley Conveying these 2 pieces to Jacob Slagle, probably when Mr McClean made the adjoining Surveys he did not know the lines of this as it was owned by the heirs of Moyell who were probably Minors and had no Draught of it.

To Andrew Porter Esqr.
Surveyor General.

Saml. Sloan D.S.

*IN TESTIMONY that the above is a copy of the original remaining on file in the Department of Internal Affairs of Pennsylvania, made conformably to an Act of Assembly approved the 16th day of February, 1833, I have hereunto set my Hand and caused the Seal of said Department to be affixed at Harrisburg, this*

seventeenth day of February 1906

Secretary of Internal Affairs.