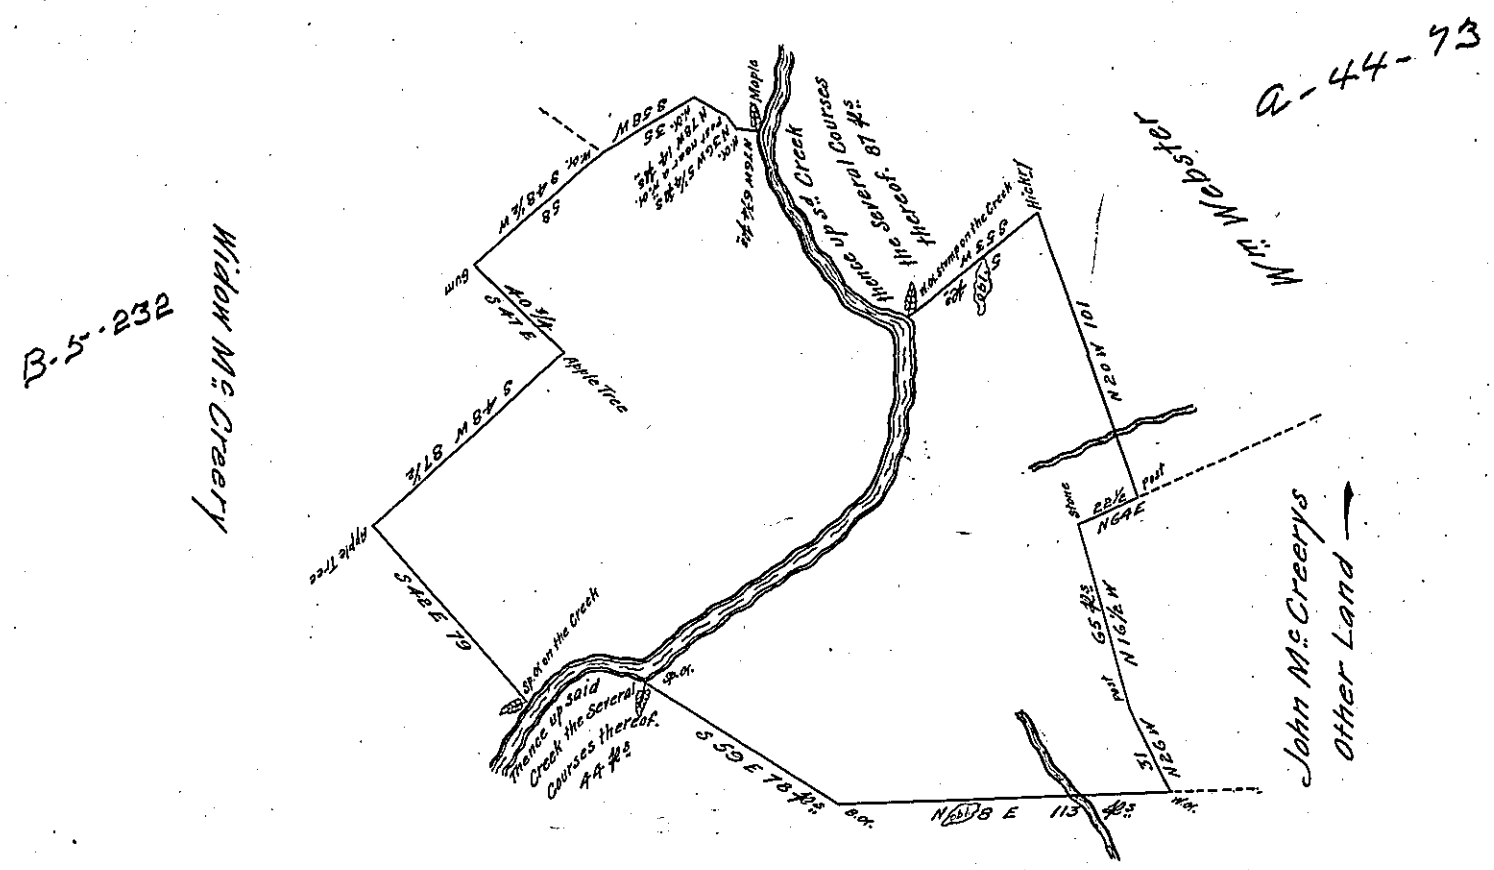

A Draught of a piece or Tract of Land Situate in Litlebritain Township Lancaster County Containing Two Hundred and Forty Acres and a half and the Usual Allowance of Six Pr Cent for Roads &c. Surveyed the 4th Day of December A.D. 1787 for Joseph McCreery By Virtue of a Warrant Dated the 11th Day of November A.D. 1785

Pr. Henry Ream D.Sr.

To John Lukens Esqr S.G.

IN TESTIMONY that the above is a copy of the original remaining on file in the Department of Internal Affairs of Pennsylvania, made conformably to an Act of Assembly approved the 16th day of February, 1833, I have hereunto set my Hand and caused the Seal of said Department to be affixed at Harrisburg, this thirteenth *day of* March *1906*

Isaac B. Brown

Secretary of Internal Affairs.