Form No. 3.

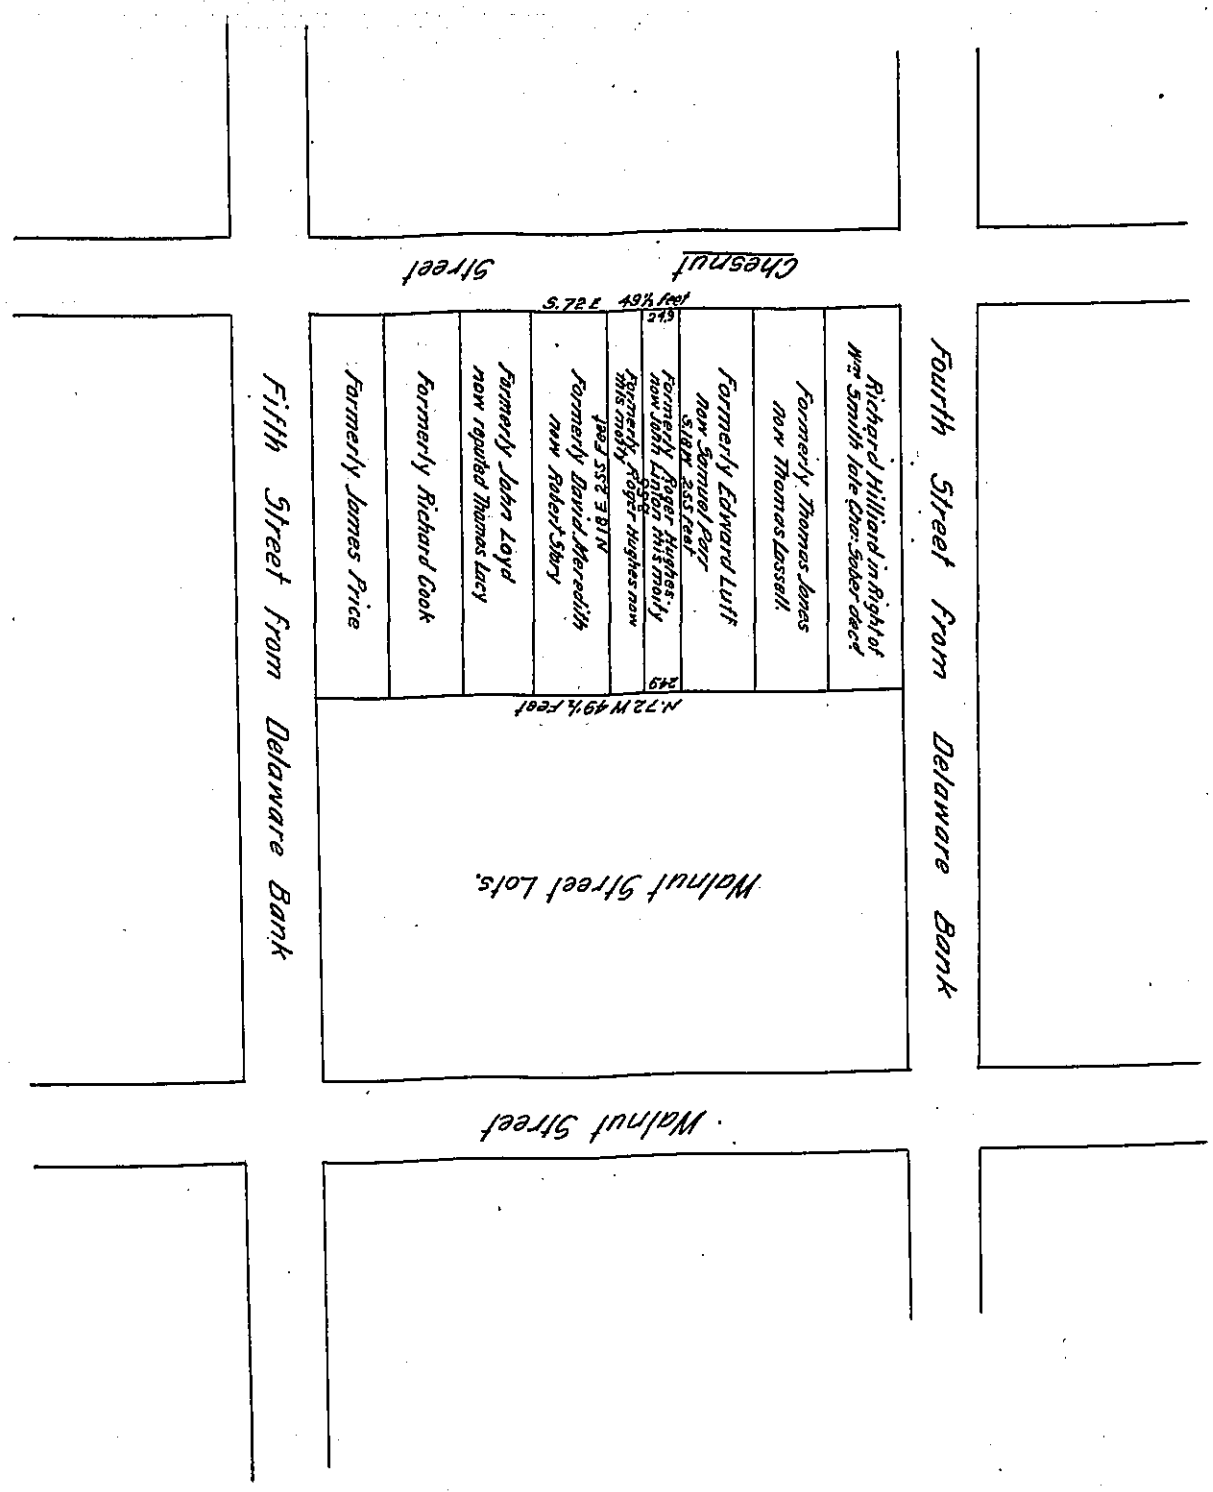

John Lintons Lot situate on the South side of Chesnut Street and between the 4th & 5th Streets from Delaware containing in Front Twenty four Feet 9 Inches & in Length Two hundred and Fifty five Feet was formerly surveyed unto Reichard Davies in Right and part of his Original Purchase of Five thousand Acres and in pursuance of a Warrant dated the 23d Day of April Anno Dni 1744 the said Lot was resurveyed for John Linton of the said City Harness maker in whom the Right of and in the said Lot is legally vested by sundry mesn Conveyances Returned into the Secretary's the 24th Day of April Anno Domini 1744.

Wm Parsons Survr Genl

IN TESTIMONY that the above is a copy of the original remaining on file in the Department of Internal Affairs of Pennsylvania, made conformably to an Act of Assembly approved the 16th day of February, 1833, I have hereunto set my Hand and caused the Seal of said Department to be affixed at Harrisburg, this Twentieth *day of* September *1905.*

Secretary of Internal Affairs.