Form No. 3.

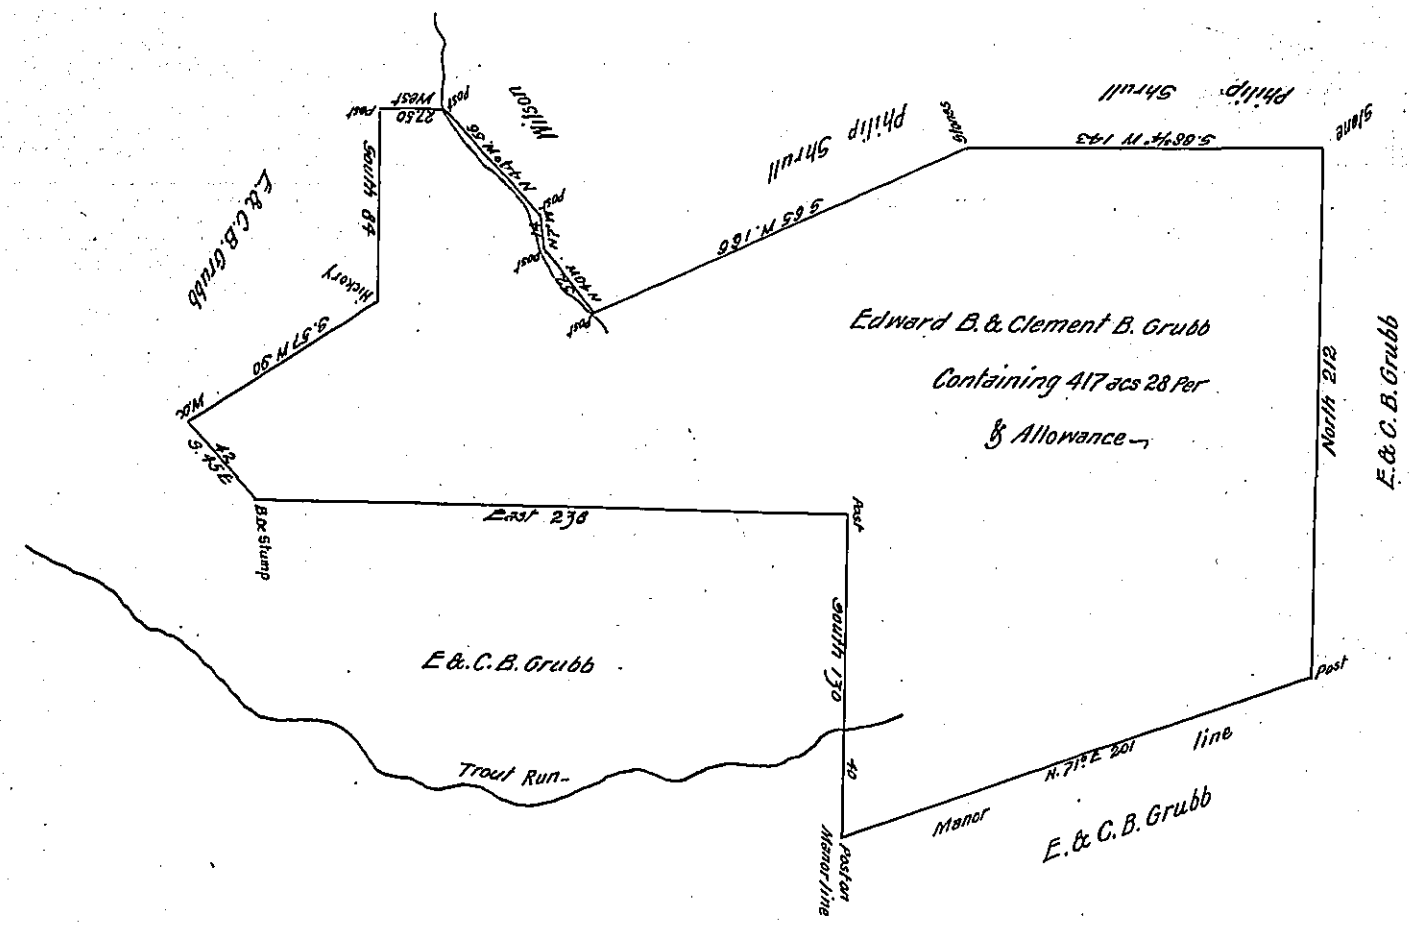

A Draft of a Tract of Land situate in Hellam Township in the County of York Containing as above set forth 417 acs 28 Pers and usual allowance, Surveyed November 22nd AD 1845 in Pursuance of a Warrant for 400 acs in said Township granted to Edward B. Grubb bearing date the 17th Day of November A.D. 1845

To John Laporte Esq.
Survey General

Thos P. Potts D.S.

IN TESTIMONY that the above is a copy of the original remaining on file in the Department of Internal Affairs of Pennsylvania, made conformably to an Act of Assembly approved the 16th day of February, 1833, I have hereunto set my Hand and caused the Seal of said Department to be affixed at Harrisburg, this eighteenth *day of* January *1906.*

Isaac B. Rawn

Secretary of Internal Affairs.