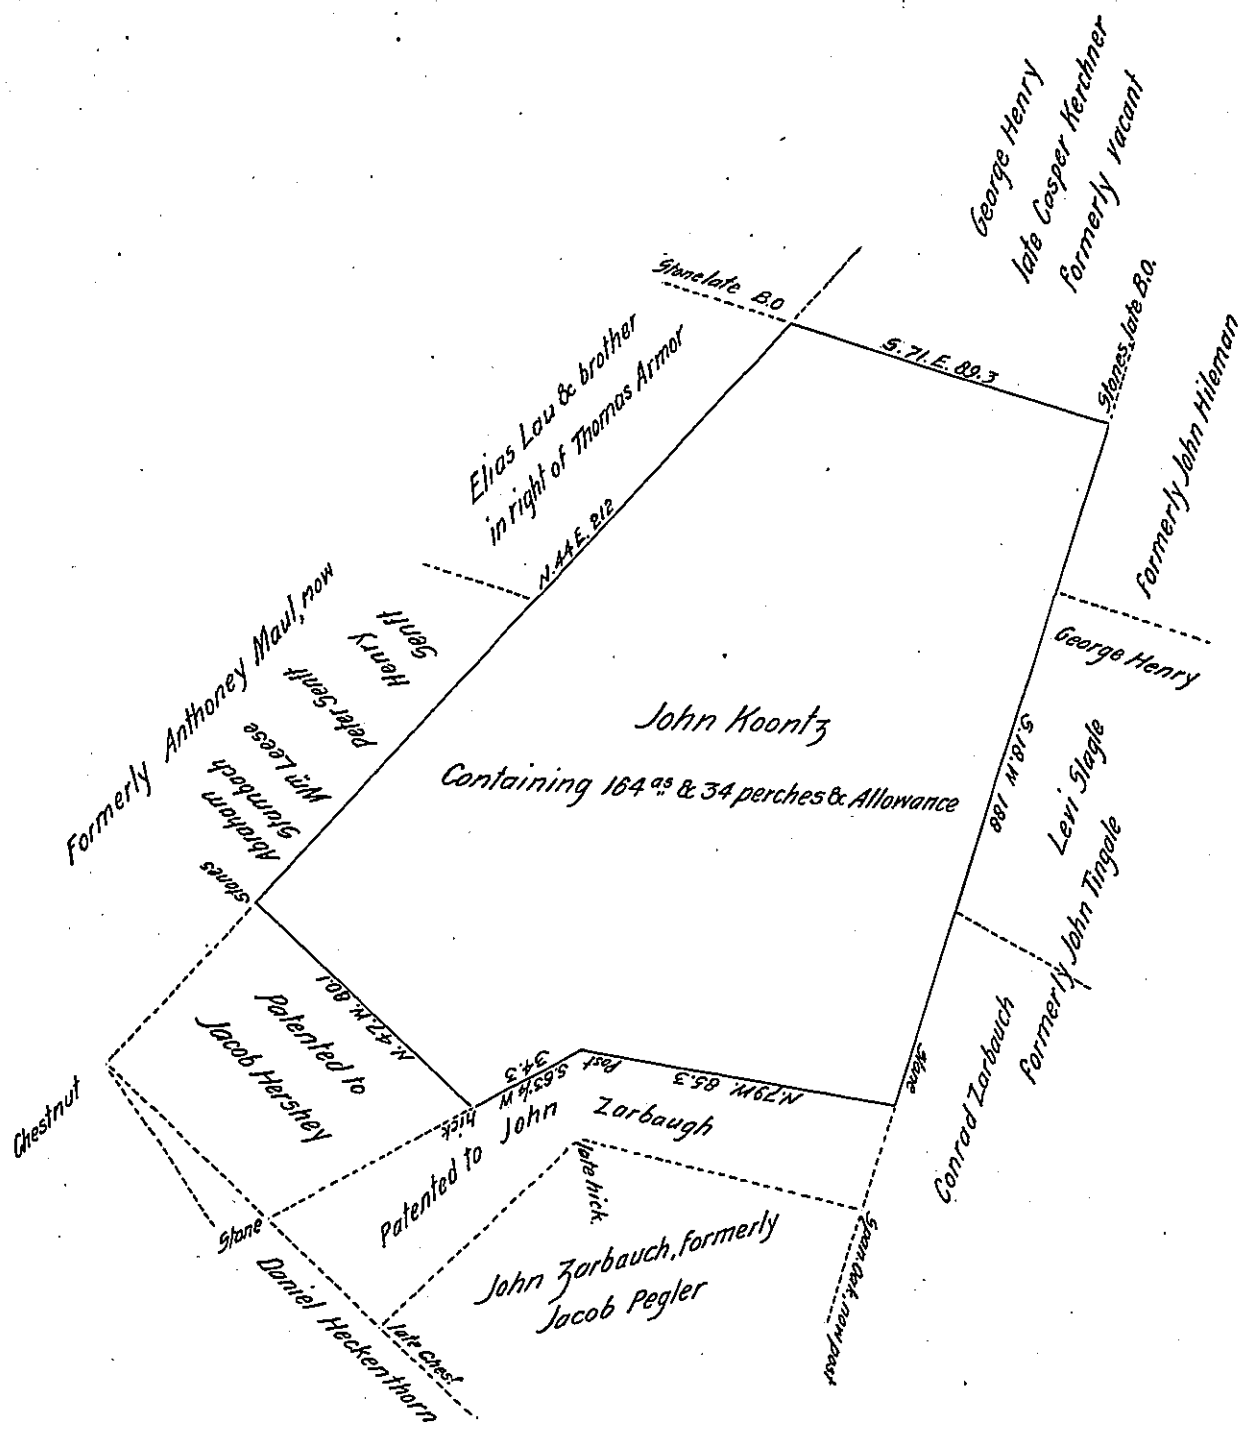

Situate in North Codorus Township, in the County of York. Containing 164 as & 34. perches, & Allowance &c. part of 203½ as & allowance &c. Which was Originally Surveyed on the 19th day of January 1754. by George Stevenson. late D.S. In pursuance of a Warrant, for 100 as Granted to John Koontz Bearing date the 9th day of March 1753. Since divided &c. Now on the 19th day of September A.D. 1864. Examined & Corrected the above &c. at the request of George Henry, the present owner, who requested me to make return of the same, for Confirmation, and having the Same Patented.

Per Dl Leese
for Benjn Leese D.S.

To James P. Barr Esqr.
Surveyor General

IN TESTIMONY that the above is a copy of the original remaining on file in the Department of Internal Affairs of Pennsylvania, made conformably to an Act of Assembly approved the 16th day of February, 1833, I have hereunto set my Hand and caused the Seal of said Department to be affixed at Harrisburg, this Twentieth *day of* September *1905.*

Isaac B. Brown
Secretary of Internal Affairs.