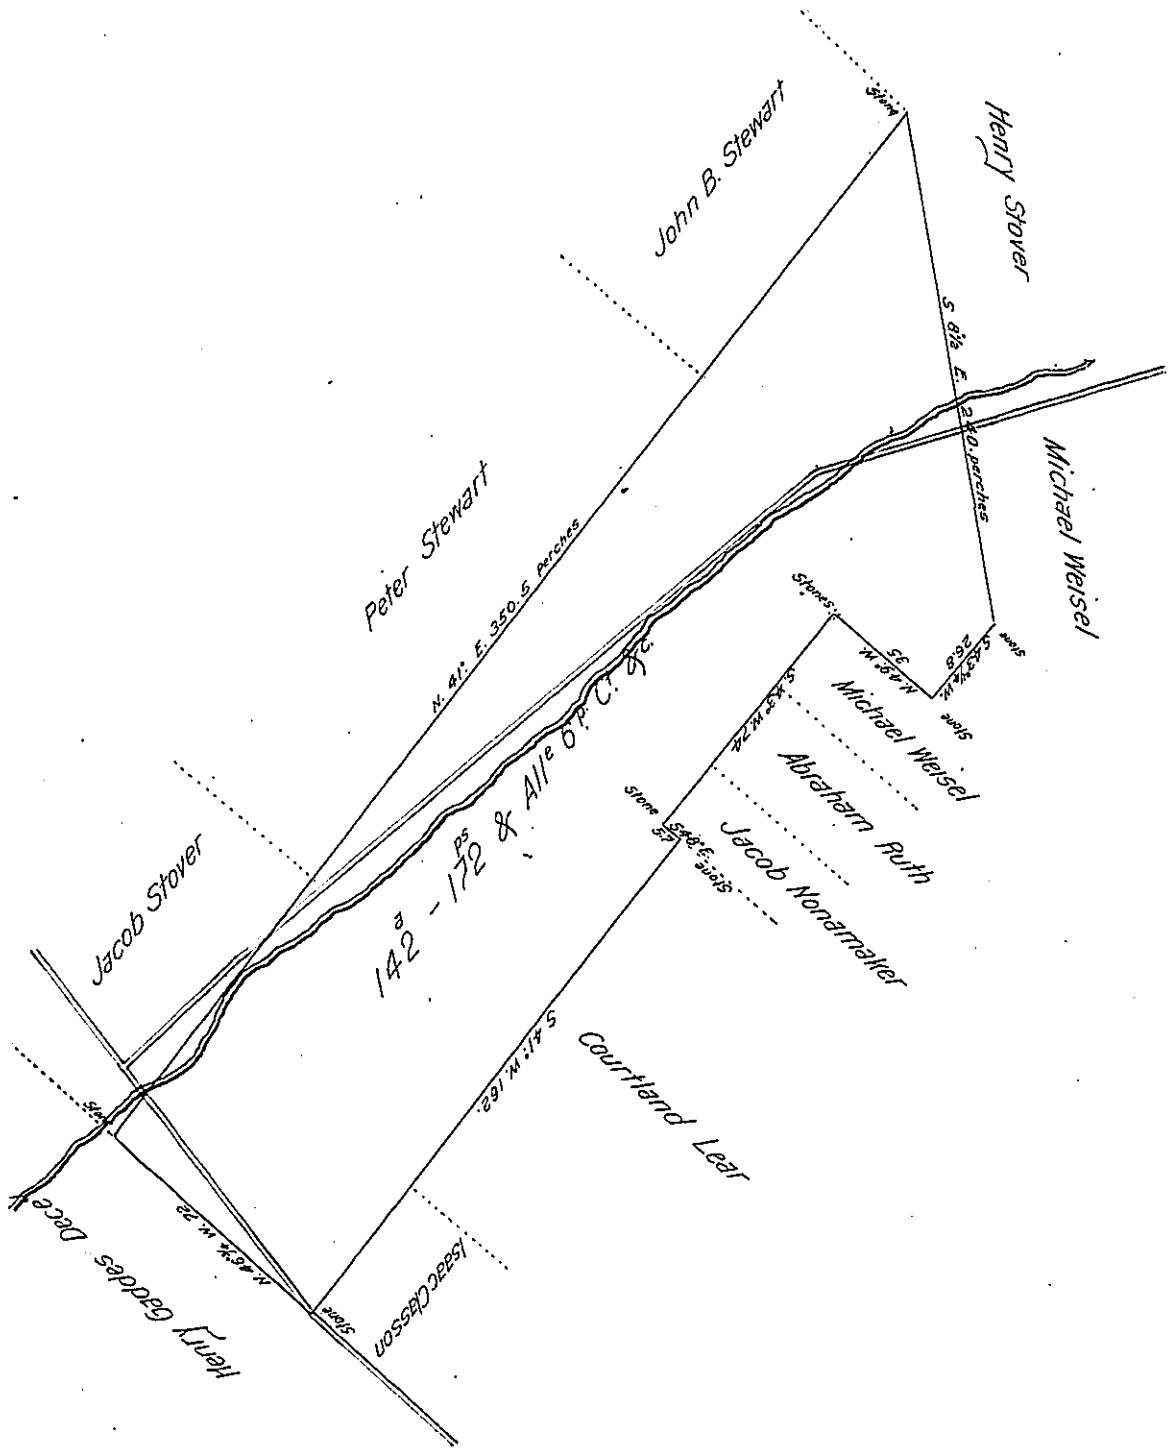

By Virtue of the Proprietaries Warrant Dated the 24th day of October A. D. 1738. there was surveyed the 13th day of January A. D. 1818. unto John Gaddes One hundred and forty two Acres & seventy two perches of land and Allowance of 6 Pr Cent for Roads &c Situate in Plumstead Township Bucks County

Wm Stokes D. Sr.

Richard T. Leech, Esqr
Surv Genel Pennsylva

IN TESTIMONY that the above is a copy of the original remaining on file in the Department of Internal Affairs of Pennsylvania, made conformably to an Act of Assembly approved the 16th day of February, 1838, I have hereunto set my Hand and caused the Seal of said Department to be affixed at Harrisburg, this

thirtieth day of January 1906.

Isaac B. Brown

Secretary of Internal Affairs.