Form No. 3.

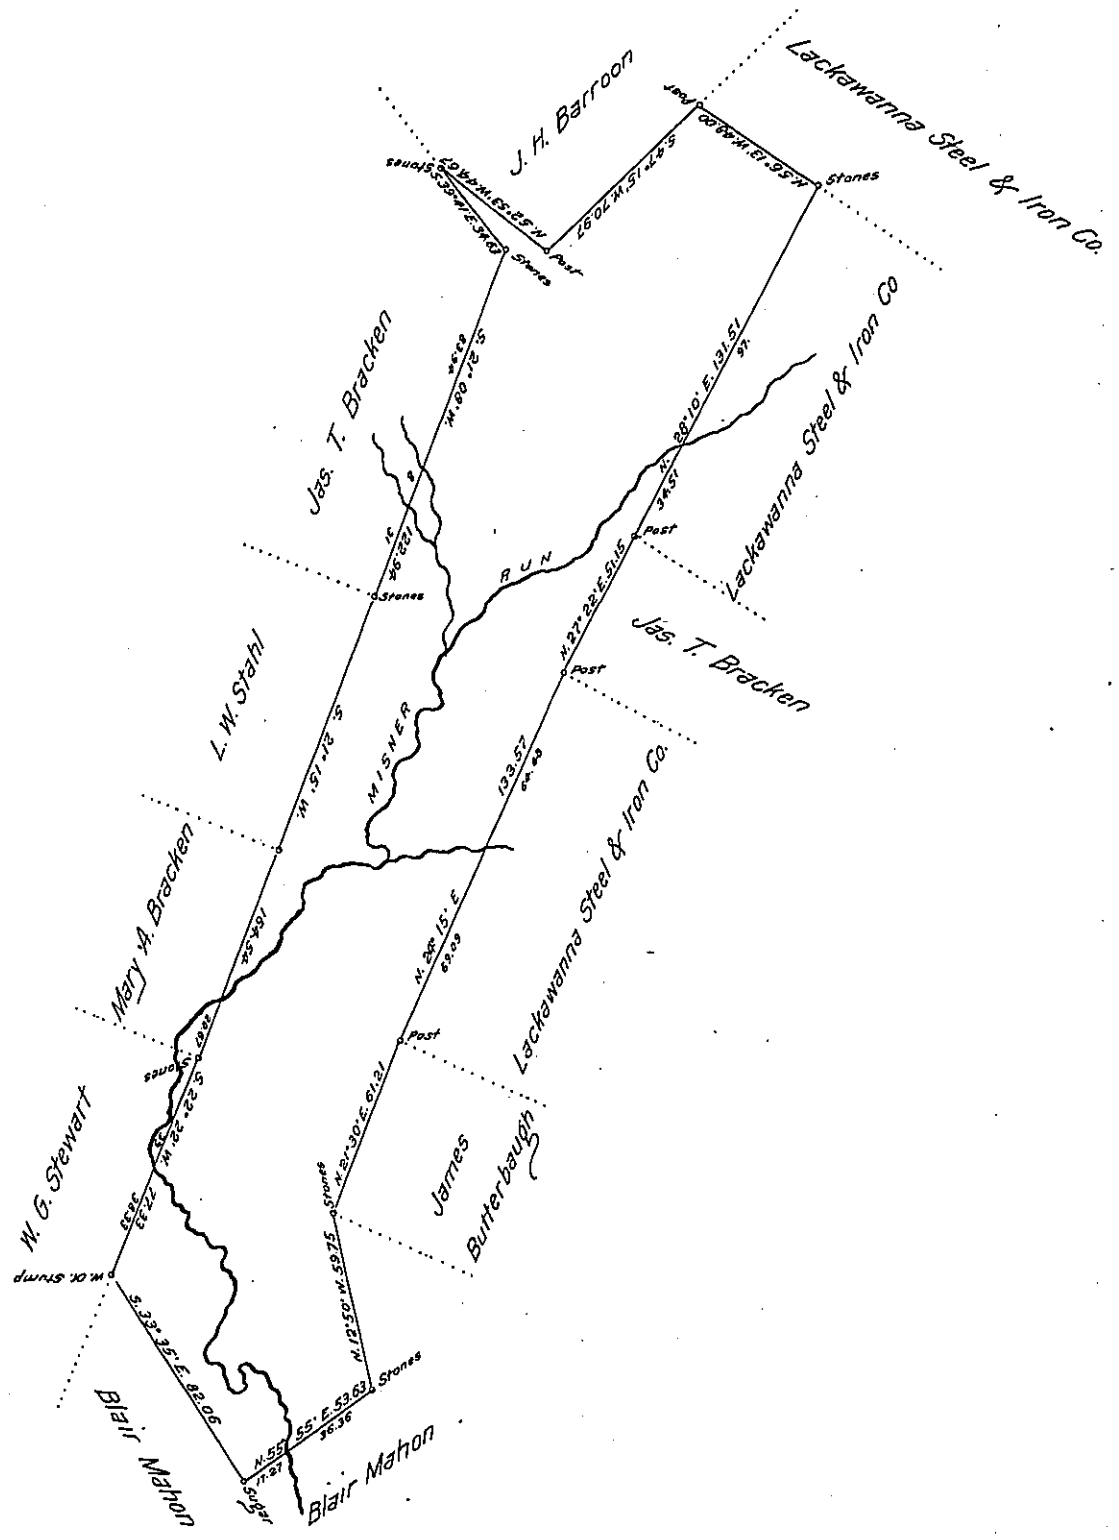

A DRAFT of a tract of land situated in the Township of Buffington and County of Indiana, containing One hundred, eighty nine acres, ~~157.1~~ 148 perches and allowance of six per cent. for roads etc. Surveyed the 5th day of June 1900, in pursuance of a warrant granted to Cambria Iron Co. dated the 18th day of May 1900

To JAMES W. LATTA. ~~THOMAS J. STEWART~~ Esq.,
Secretary of Internal Affairs

D. L. Moorhead
County Surveyor

IN TESTIMONY that the above is a copy of the original remaining on file in the Department of Internal Affairs of Pennsylvania, made conformably to an Act of Assembly approved the 16th day of February, 1833, I have hereunto set my Hand and caused the Seal of said Department to be affixed at Harrisburg, this

thirtieth day of April 1906.

Isaac B. Brown
Secretary of ~~Internal~~ Affairs.