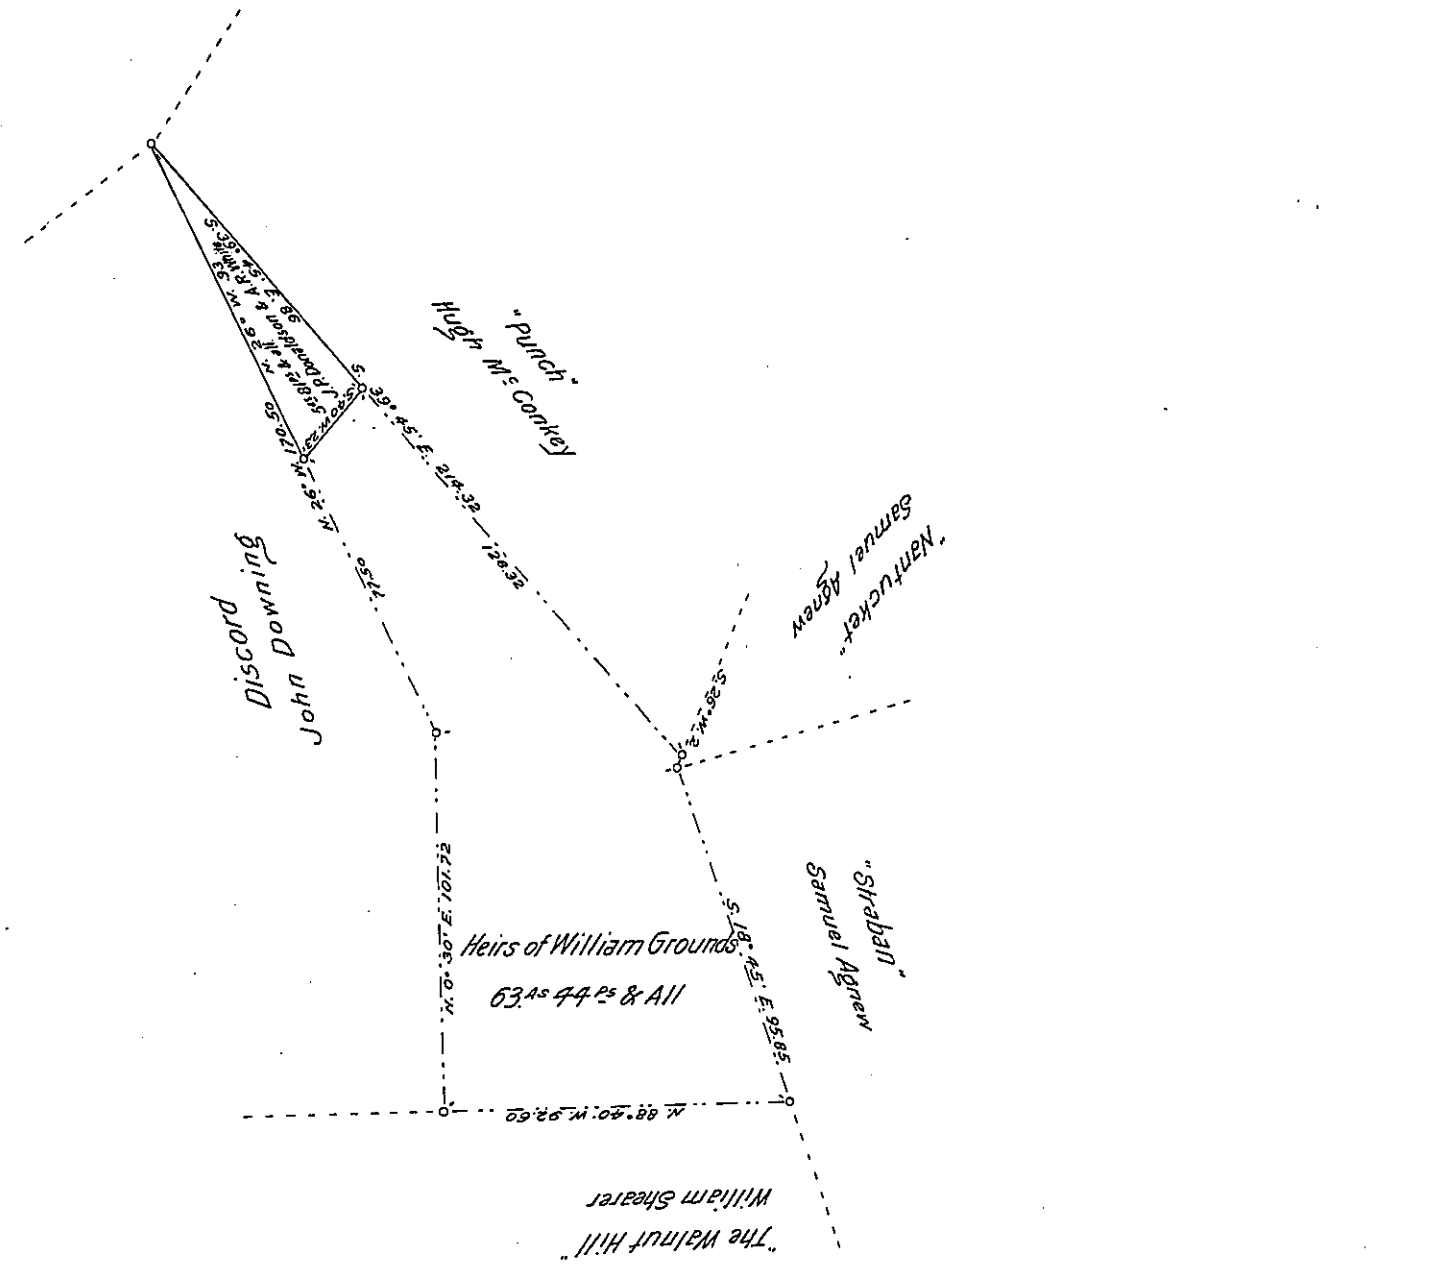

A DRAFT of a tract of land situated in the Township of Mount Pleasant and County of Washington, containing five acres, eighty-four perches and allowance of six per cent. for roads, etc. Draughted for J. P. Donaldson and A. R. White the seventeenth day of January 1902, it being part of a larger tract containing sixty-eight acres one hundred & twenty five perches and allowance, originally surveyed in pursuance of a warrant granted to Philip Coe dated the first day of March 1787.

J. Sutton Wall
Chief Draftsman
Department of Internal Affairs

To JAMES W. LATTA, Esq.,
Secretary of Internal Affairs

IN TESTIMONY that the above is a copy of the original remaining on file in the Department of Internal Affairs of Pennsylvania, made conformably to an Act of Assembly approved the 16th day of February, 1833, I have hereunto set my Hand and caused the Seal of said Department to be affixed at Harrisburg, this

tenth day of August 1905.

Secretary of Internal Affairs.