Form No. 3.

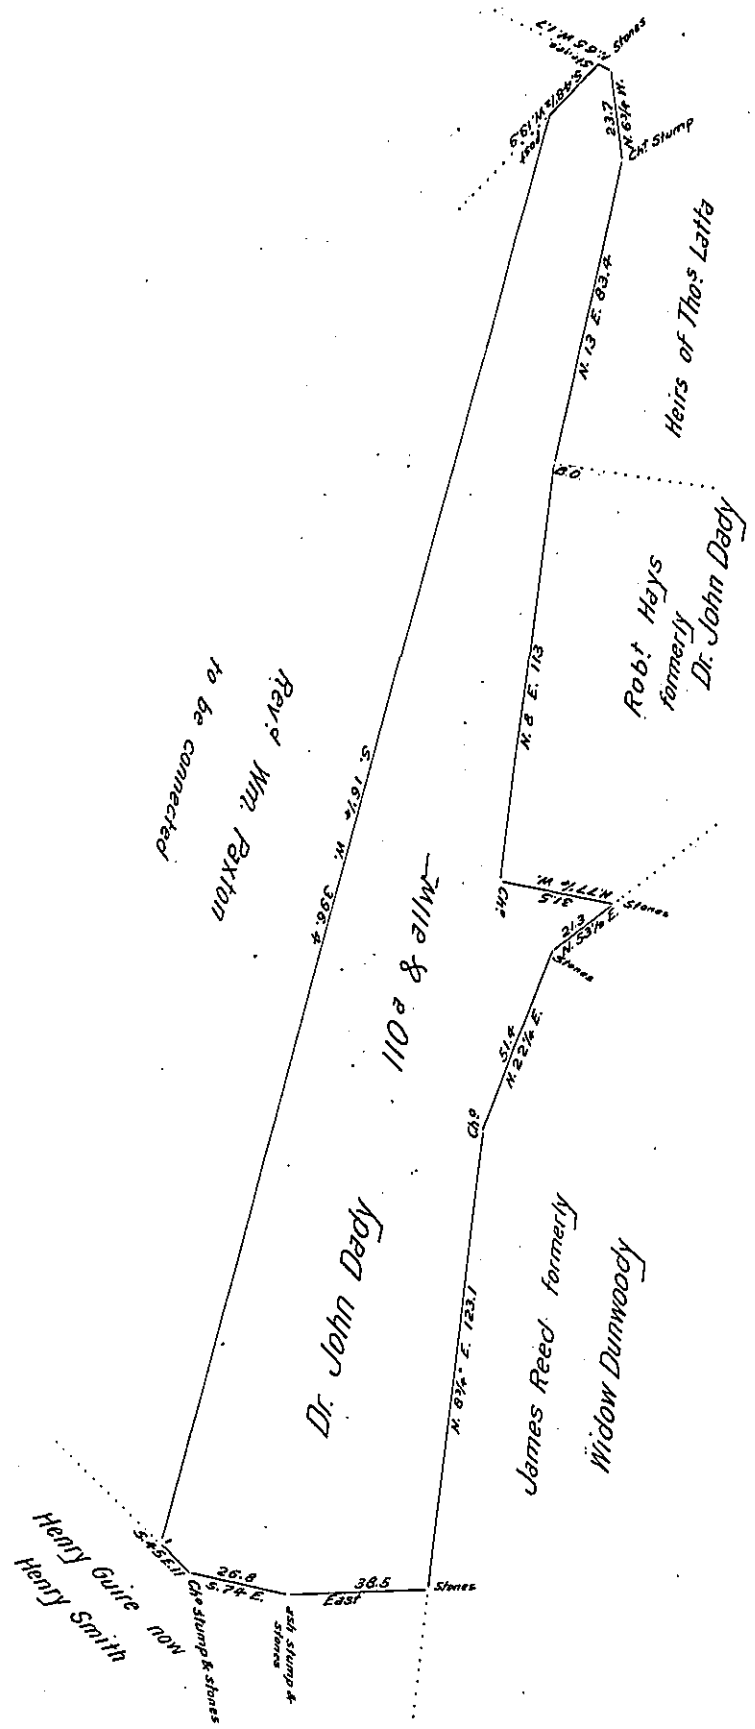

Situate in Hamiltonban Township Adams County Surveyed December 2nd 1813 in pursuance of a warrant to Dr. John Dady for 100ª dated June 23rd 1797 Containing one hundred & ten acres & allw for the Revd Wm Paxton on which there is a piece of land cleared and an orchard which may have been planted perhaps fifteen years but there is no person residing on it now.

Saml Sloan D.S.

To Richd T. Leech Esq
Surveyor Gen!

N.B. this tract is rough and there is considerable mineral attraction on it.

IN TESTIMONY that the above is a copy of the original remaining on file in the Department of Internal Affairs of Pennsylvania, made conformably to an Act of Assembly approved the 16th day of February, 1833, I have hereunto set my Hand and caused the Seal of said Department to be affixed at Harrisburg, this

tenth day of August 1905.

Secretary of Internal Affairs.