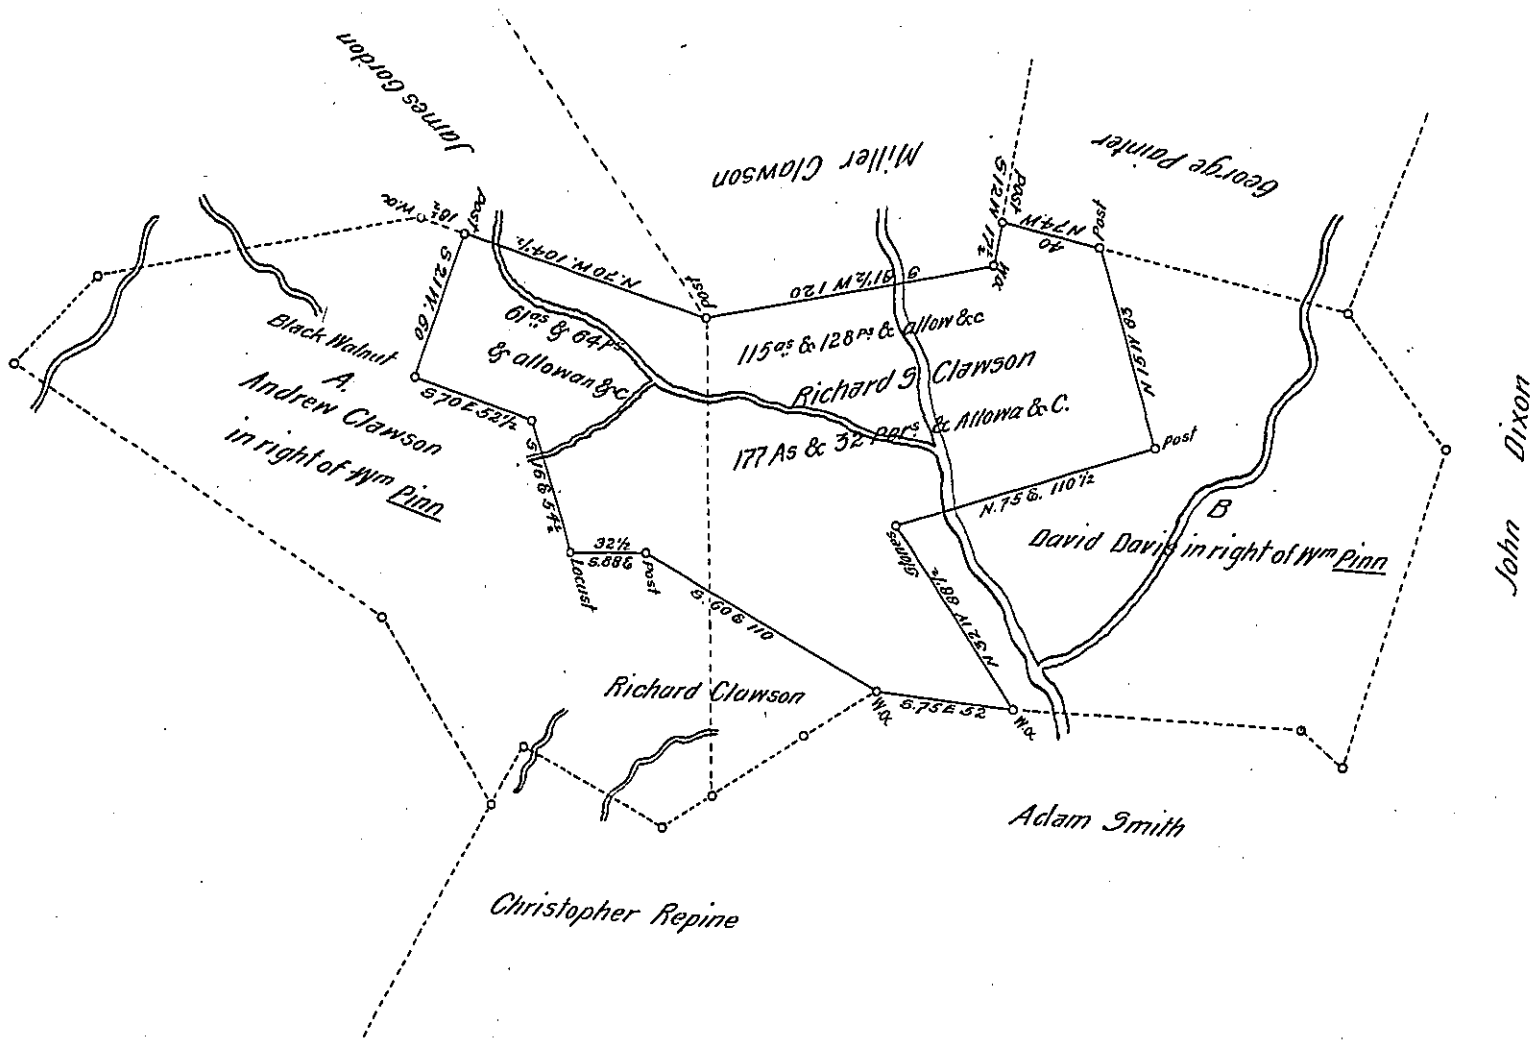

Surveyed Nov 28th 1854 to Reichard S. Clawson the above described tract of land situate in Blacklick Township Indiana County Containing one hundred and seventy seven acres and thirty two perches and Allowance of six per Cent for Roads &c C. being parts of two adjoining tracts of land surveyed to William Pinn on two Warrants, letter A surveyed on the 15th day of December 1785 by Warrant dated 19th day of October 1785 letter B surveyed the 3d day of October 1786 by warrant of the 16th day of August 1786 bounded as above described

J. Porter Brawley Esqr.
Surveyor General

Thompson McCrea
County Surveyor

IN TESTIMONY that the above is a copy of the original remaining on file in the Department of Internal Affairs of Pennsylvania, made conformably to an Act of Assembly approved the 16th day of February, 1833, I have hereunto set my Hand and caused the Seal of said Department to be affixed at Harrisburg, this Thirteenth *day of* August *1907.*

Henry Houck
Secretary of Internal Affairs.