Warrant to Wm Moore 26 May 1749. Resurvey

Form No. 3.

Courses	Dist	N	S	E	W	Multiplier		
Begin-								
N30W	142	121.0			70.0	+451.6= 531.6=	55353.60	
N77E	146	32.4		142.4		+389.2= 246.8	12590.08	
N46E	133	92.0		95.8		+151.9= 61.2	13892.00	
S50E	36		23.3	27.6		+ 27.6= 000		= 643.08
S6W	50		49.8		5.1	51= 10.2		= 253.98
S41W	79		60.6		52.4	62.6= 11.50		= 3793.56
S45W	97		68.7		68.5	183.5= 253.0-		= 12806.45
S58W	82		43			321.8= 391.6-		= 13837.40
		245.4	245.4	265.8	265.8	N. Areas	82335.68	31134.47 S Areas

31134.47
2 | 51201.21
169.6 | 28600.60 150 Acres
16960
86406
84809
100 | 16068 151 4 Perches & allowance

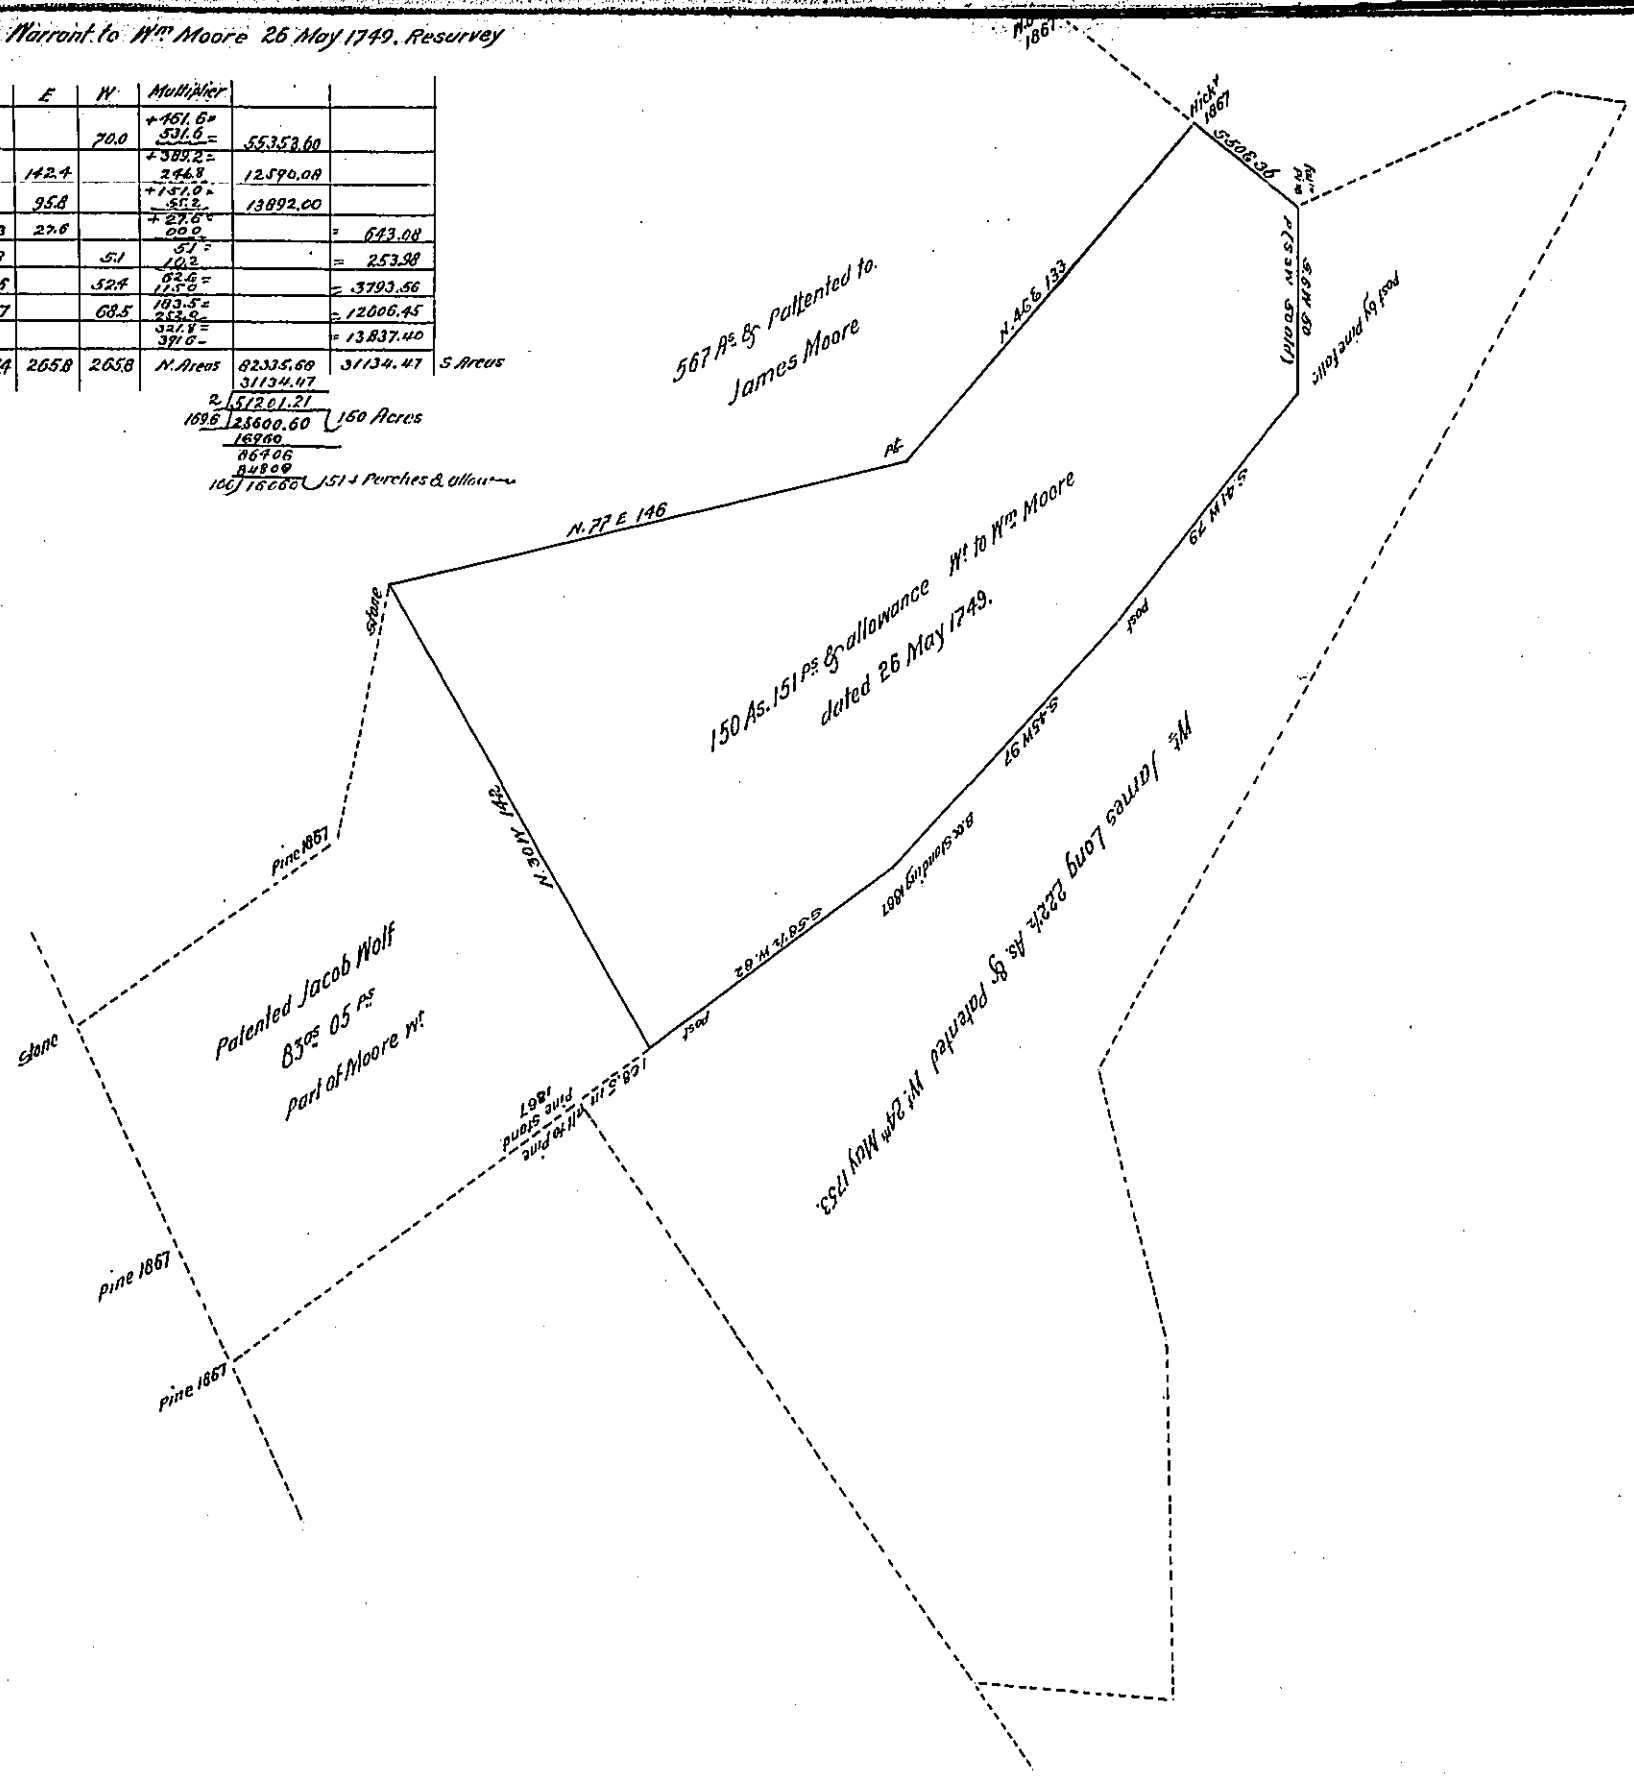

Draft of a Tract of Land situate in South Middleton township Cumberland County Containing 150 cls & 151 ps and allowance surveyed the 20th September 1867. Being part of a tract of land surveyed in pursuance of a warrant granted to William Moore dated the 26th of May 1749.

Jacob Reitner

Examined and approved
Jan. 25. 1868
J. C. Eckels D. S

IN TESTIMONY that the above is a copy of the original remaining on file in the Department of Internal Affairs of Pennsylvania, made conformably to an Act of Assembly approved the 16th day of February, 1833, I have hereunto set my Hand and caused the Seal of said Department to be affixed at Harrisburg, this twenty-third *day of* August *1906.*

Isaac B Brown
Secretary of Internal Affairs.