Form No. 3.

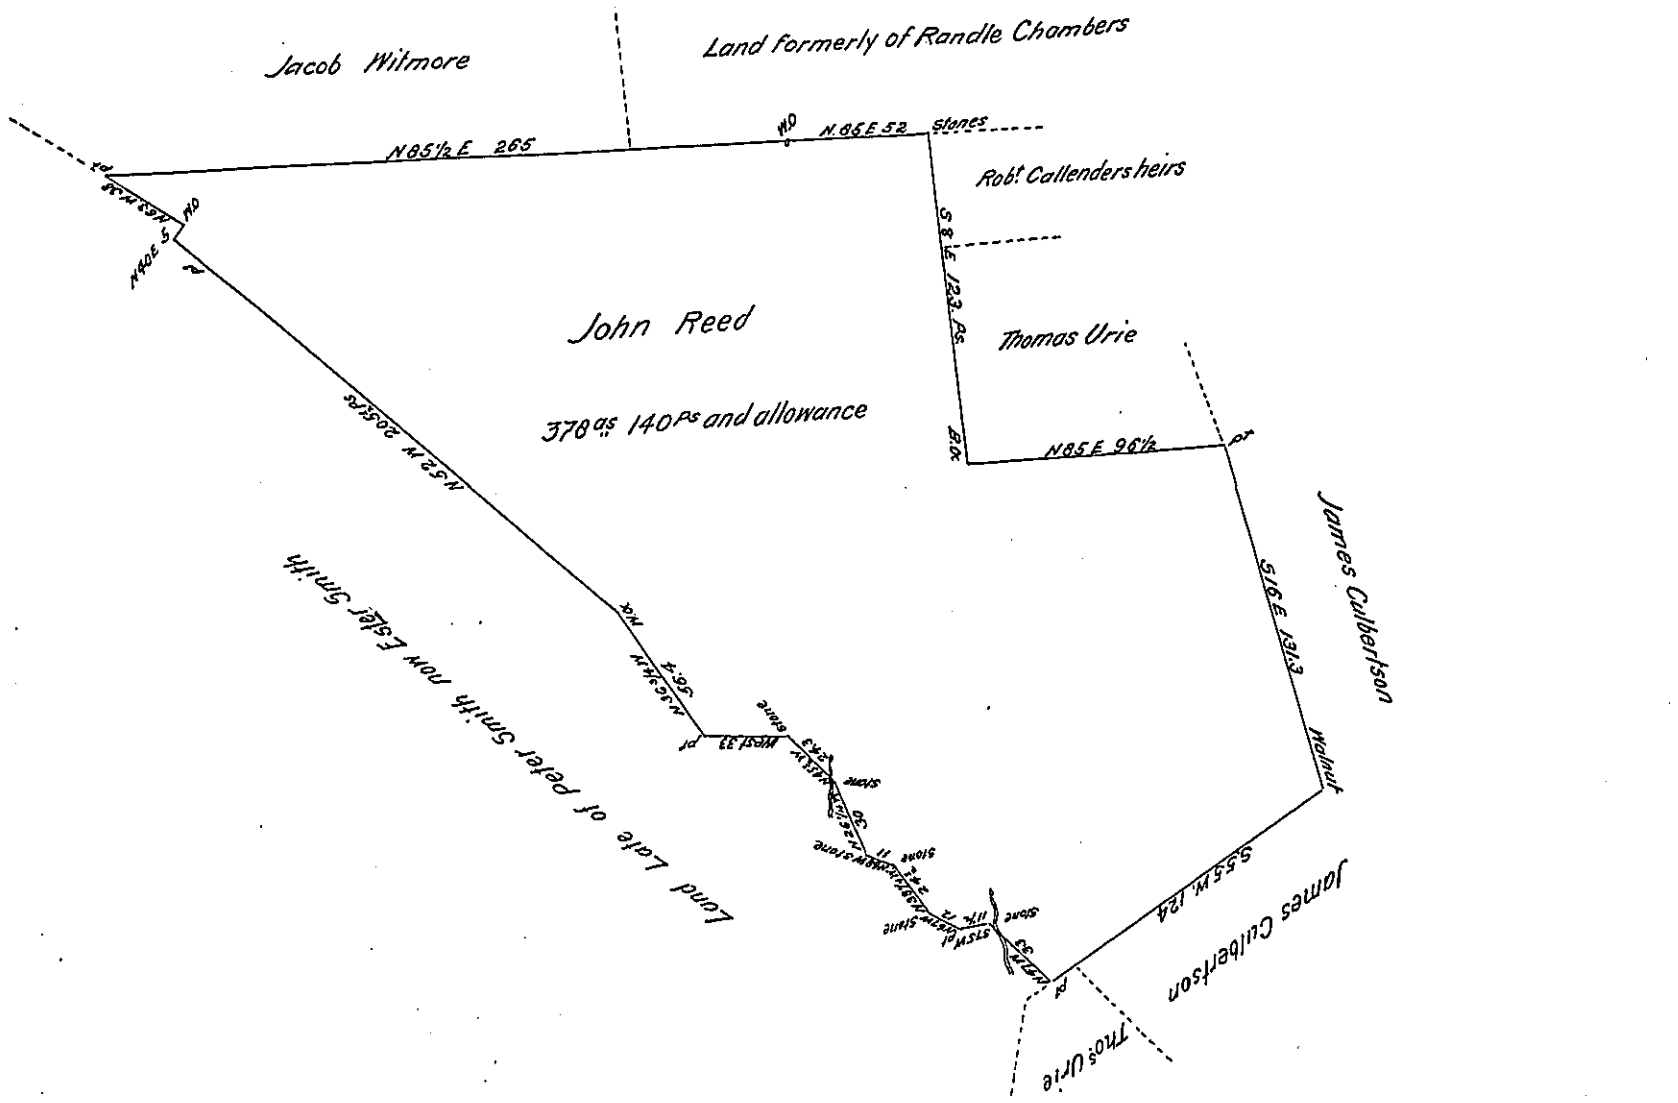

A Draught of a Tract of Land situate partly in Eastpennsborough Township and partly in Middleton Township Cumberland County, Containing 378 as 140 ps and the allowance of six p Cent for roads &c Surveyed the 18th Day of August 1809 In pursuance of an entry in favour of John Reed dated the 4th Day of February 1741

To Andrew Porter Esquire
S. G. of Penns.

Wm Wheeler D. S.

IN TESTIMONY that the above is a copy of the original remaining on file in the Department of Internal Affairs of Pennsylvania, made conformably to an Act of Assembly approved the 16th day of February, 1833, I have hereunto set my Hand and caused the Seal of said Department to be affixed at Harrisburg, this

seventeenth day of January 1907

David F. Fleming

Secretary of Internal Affairs.