Form No. 3.

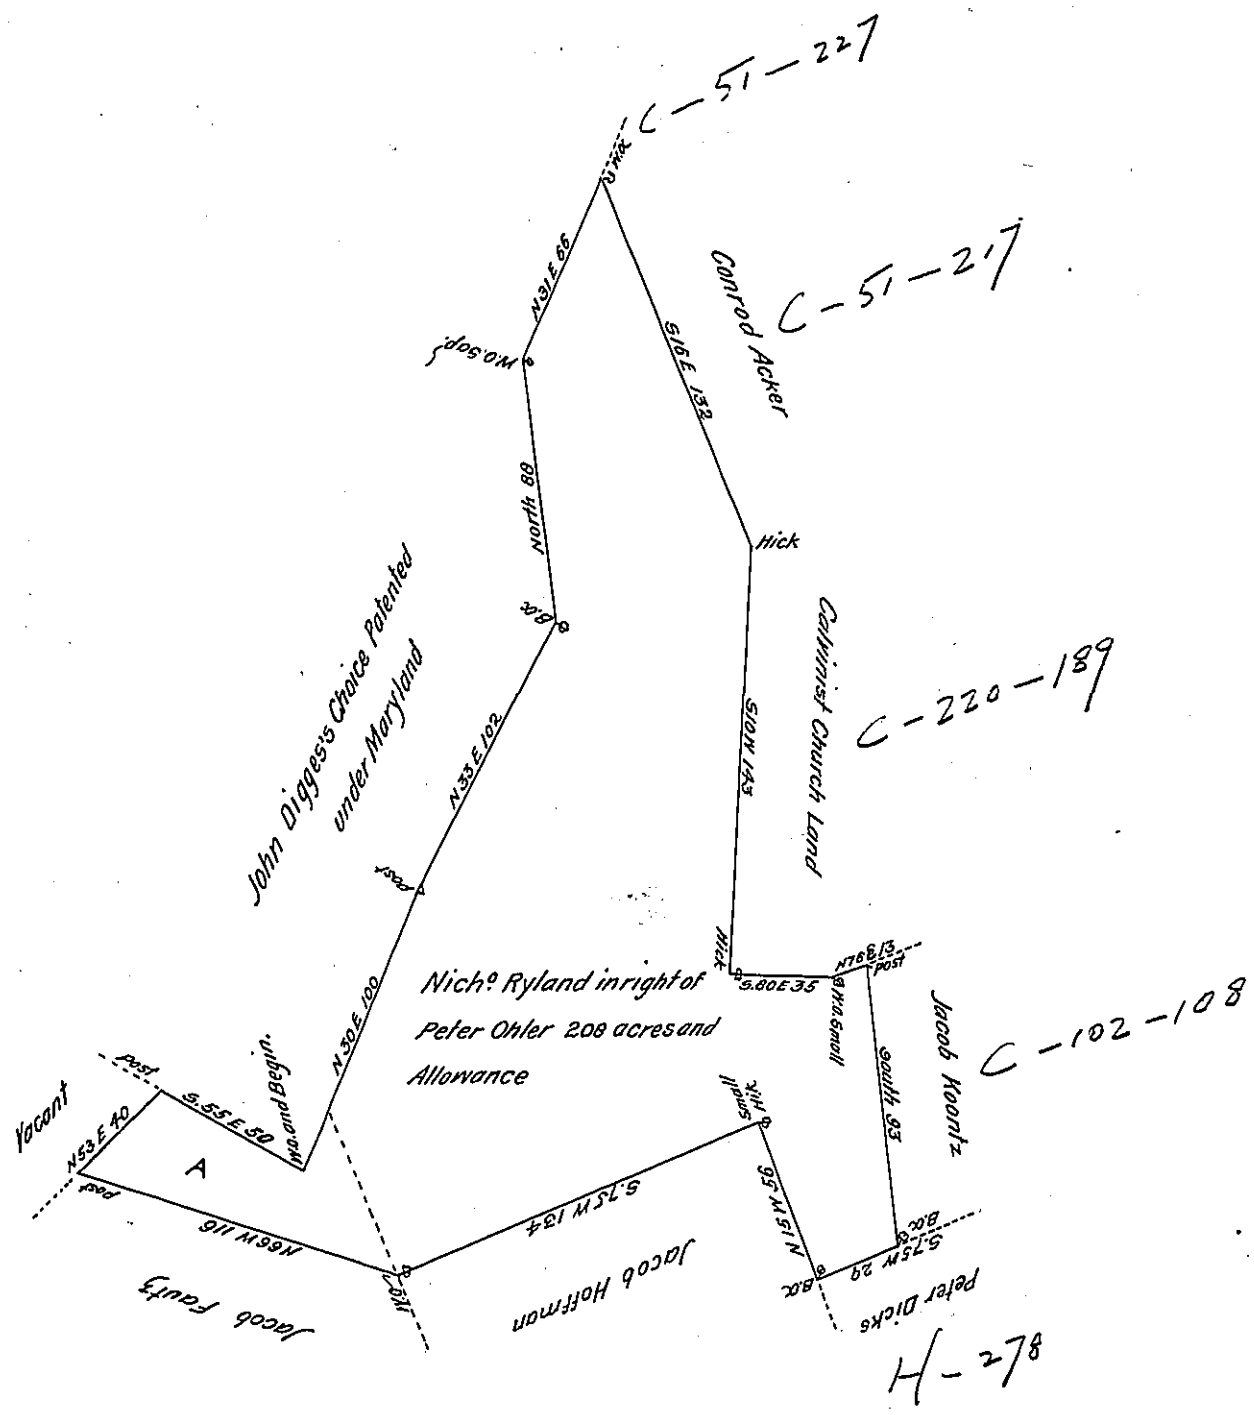

A Draught of a Tract of Land situate in Germany Township in the County of York containing two hundred and eight acres and the allowance of six acres p Cent for Roads and High ways. Surveyed the xxth day of June 1753, for Nicholas Ryland Assignee of Peter Ohler by virtue of a warrant Granted to the said Peter Ohler (by the name of Peter Oulor) bearing date at Philadelphia the 3d day of March 1742

To Richd Scull Esqr. Survr Genrl

By Geo Stevenson Dy Sr.

IN TESTIMONY that the above is a copy of the original remaining on file in the Department of Internal Affairs of Pennsylvania, made conformably to an Act of Assembly approved the 16th day of February, 1833, I have hereunto set my Hand and caused the Seal of said Department to be affixed at Harrisburg, this

Twenty-fifth day of June 1906.

Isaac D Barnes

Secretary of Internal Affairs.