Form No. 3.

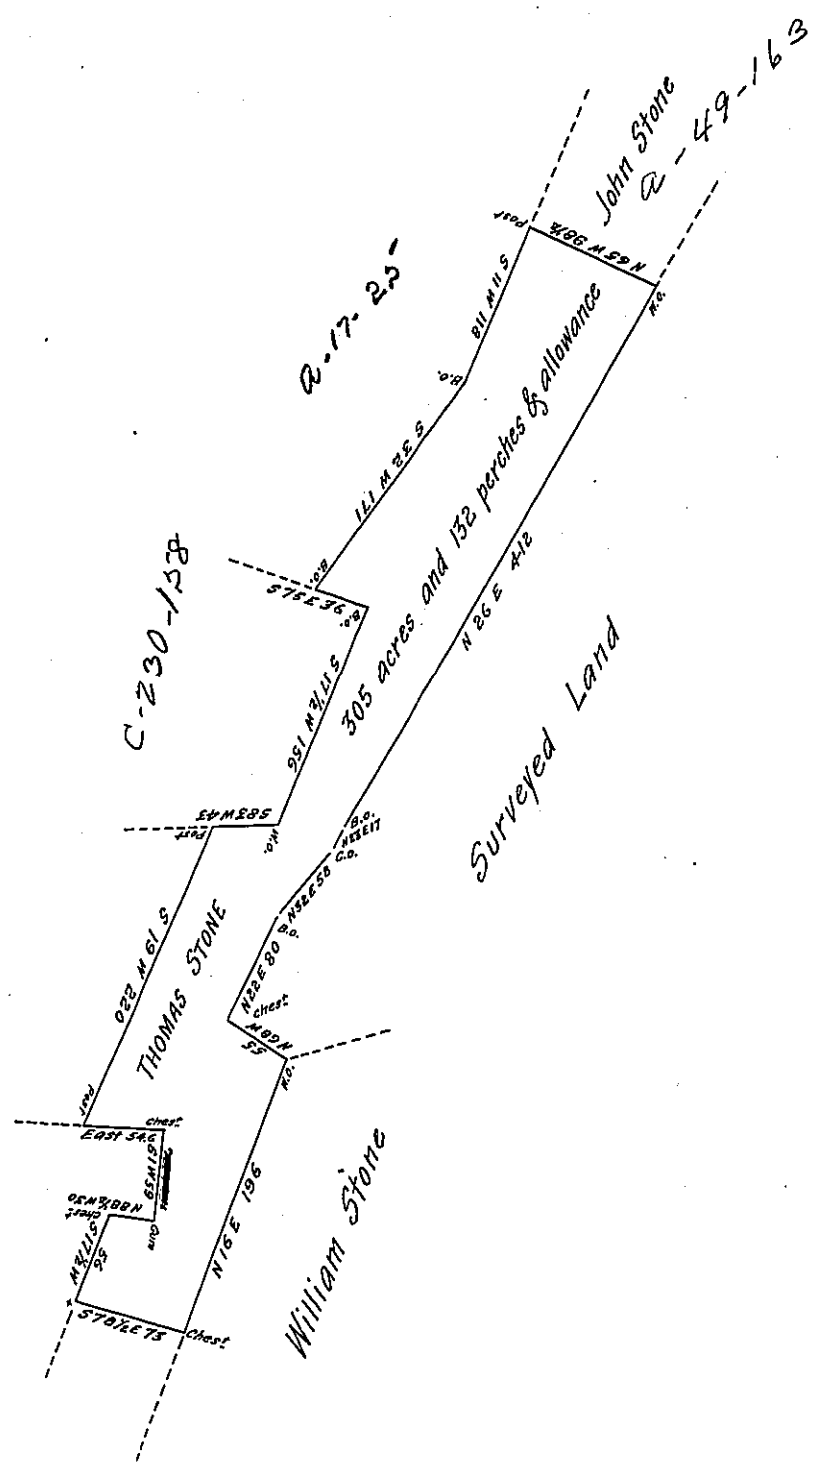

Situate in Cumberland Vally Township Bedford County containing 305 acres and 132 perches and allowance of six ⅌ Cent &c. Surveyed for Thomas Stone the 20th day of October 1795 on Warrant for 400as dated the 10th April 1794

Mr. George Woods Jr. D.S.

Resurveyed by John Bennett D.S. the 20th day September 1832 Examined 11th day of June 1834 by m-

Robert Stuart D.S.

To Jacob Spangler Esq. S.G.

IN TESTIMONY that the above is a copy of the original remaining on file in the Department of Internal Affairs of Pennsylvania, made conformably to an Act of Assembly approved the 16th day of February, 1833, I have hereunto set my Hand and caused the Seal of said Department to be affixed at Harrisburg, this sixteenth *day of* December *1907*

Henry Houck

Secretary of Internal Affairs.