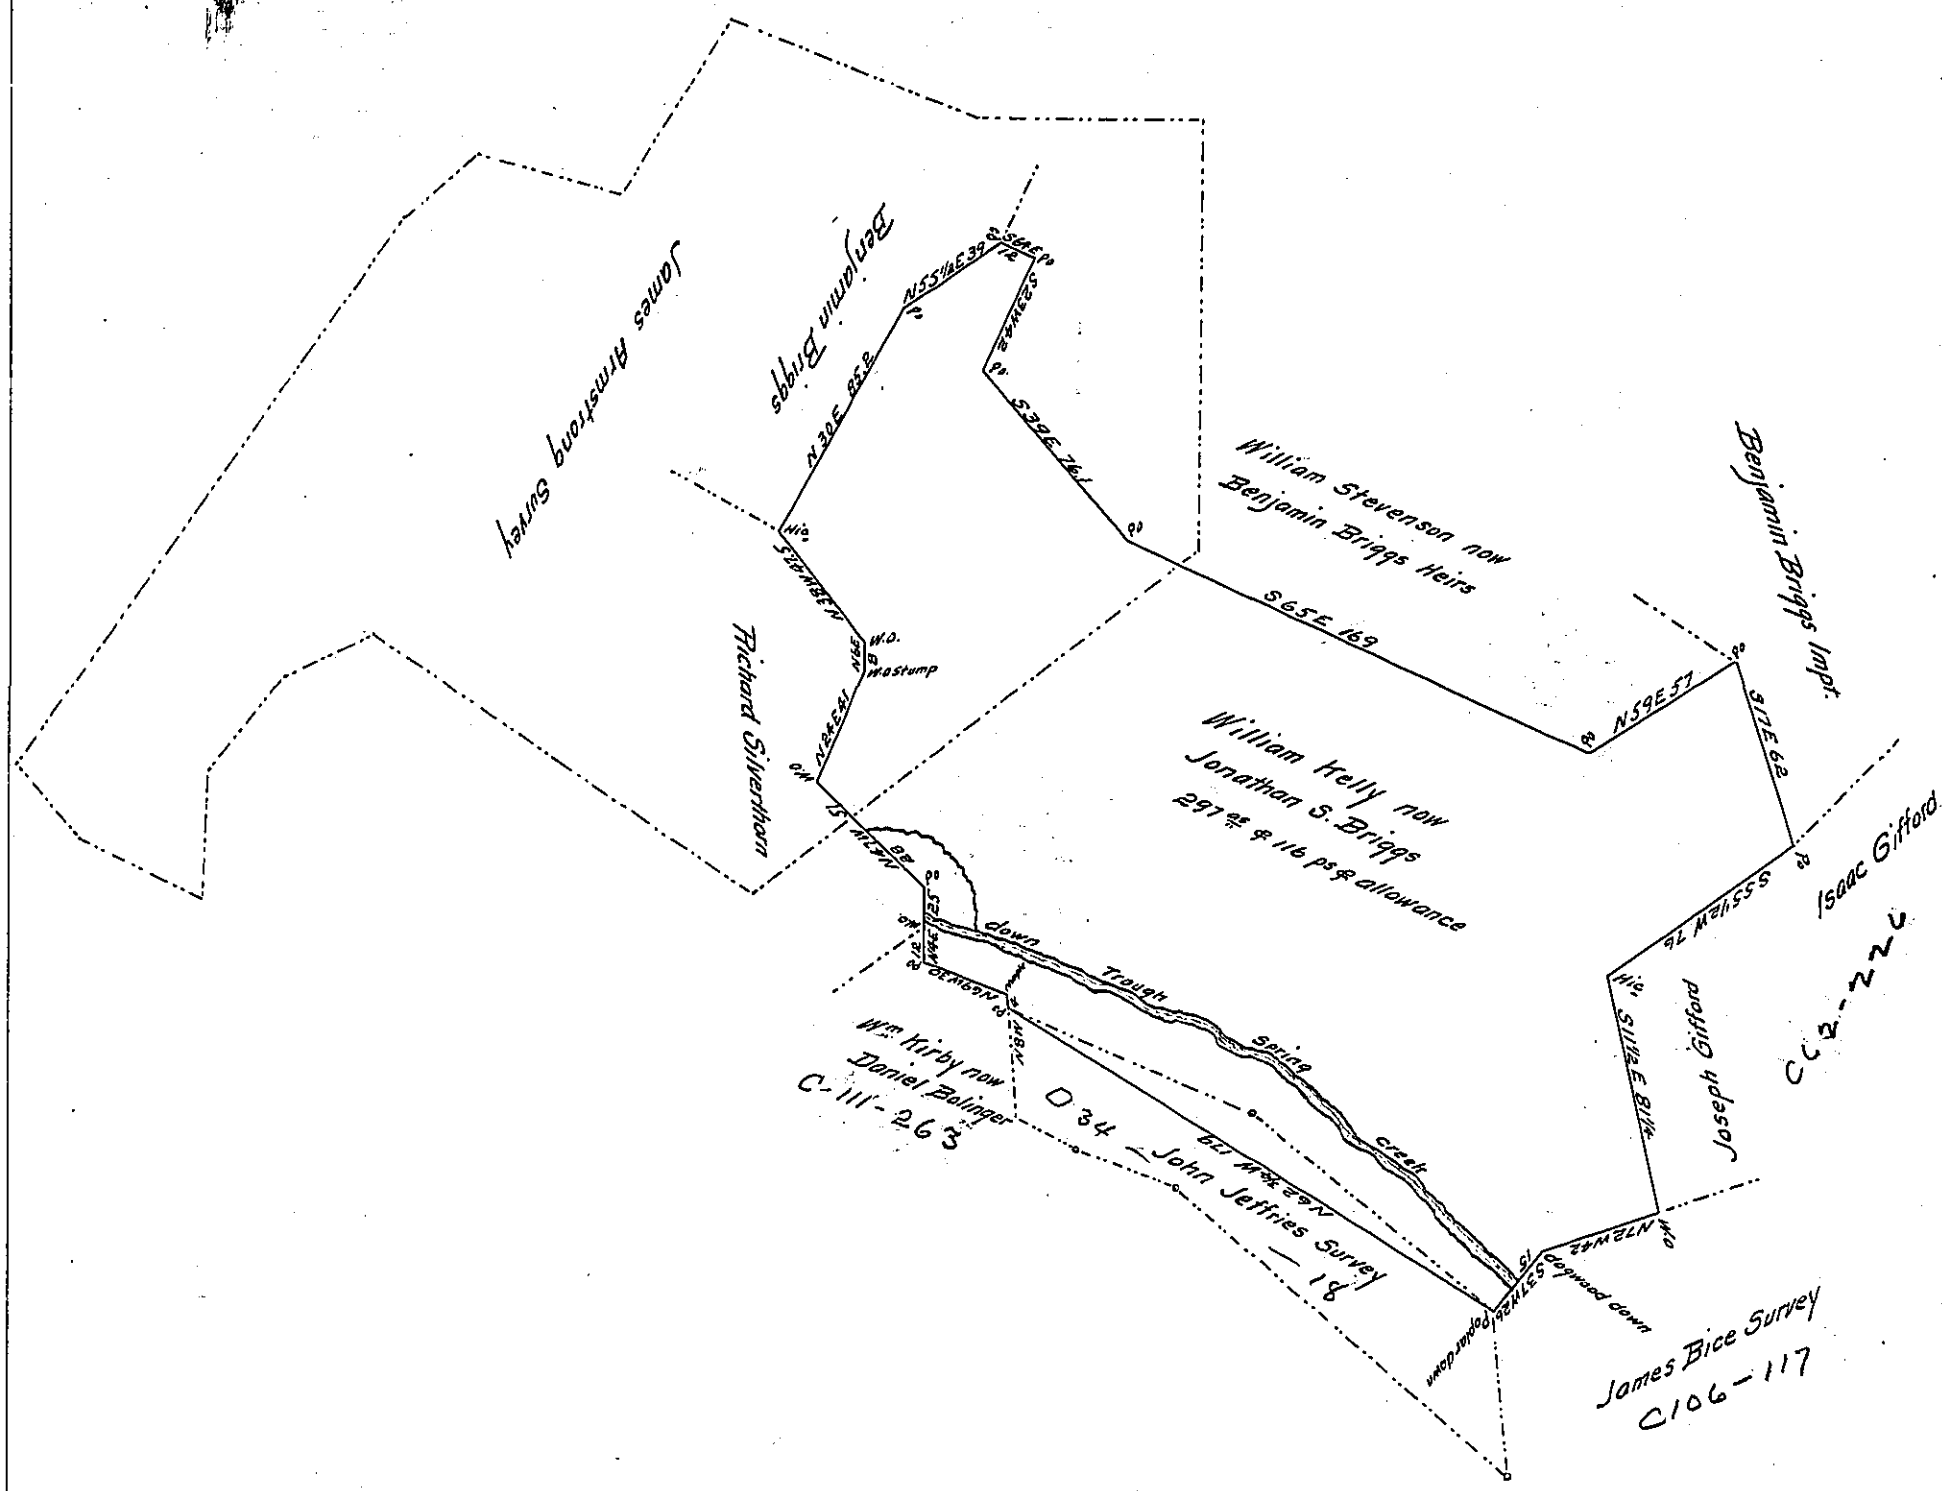

Situate formerly in Doublin now Tell Township Huntingdon County Containing two hundred and ninty seven acres and one hundred and sixteen perch and the usual allowance of six per centum for roads &c first surveyed in 1762. Resurveyed the 28th day of May AD 1868. In pursuance of a warrant granted to William Kelly dated the 7th day of July 1797 now for use of Jonathan S. Briggs. Interest to commence the 1st day of april AD 1794.

To J.M. Campbell Esq.
Surveyor General } *James E. Glasgow C.S.*
Hunt. Co.

Note the James Armstrong and John Jeffries Surveys when made as may be seen on the above diagram by red dotted lines interferes with the improvement lines of the William Kelly the interferance of said surveys are not claimed by any person at this time. *J.E. Glasgow c.s.*

IN TESTIMONY that the above is a copy of the original remaining on file in the Department of Internal Affairs of Pennsylvania, made conformably to an Act of Assembly approved the 16th day of February, 1833, I have hereunto set my Hand and caused the Seal of said Department to be affixed at Harrisburg, this first day of October 1909

Henry Houck
Secretary of Internal Affairs.