FORM No. 3.

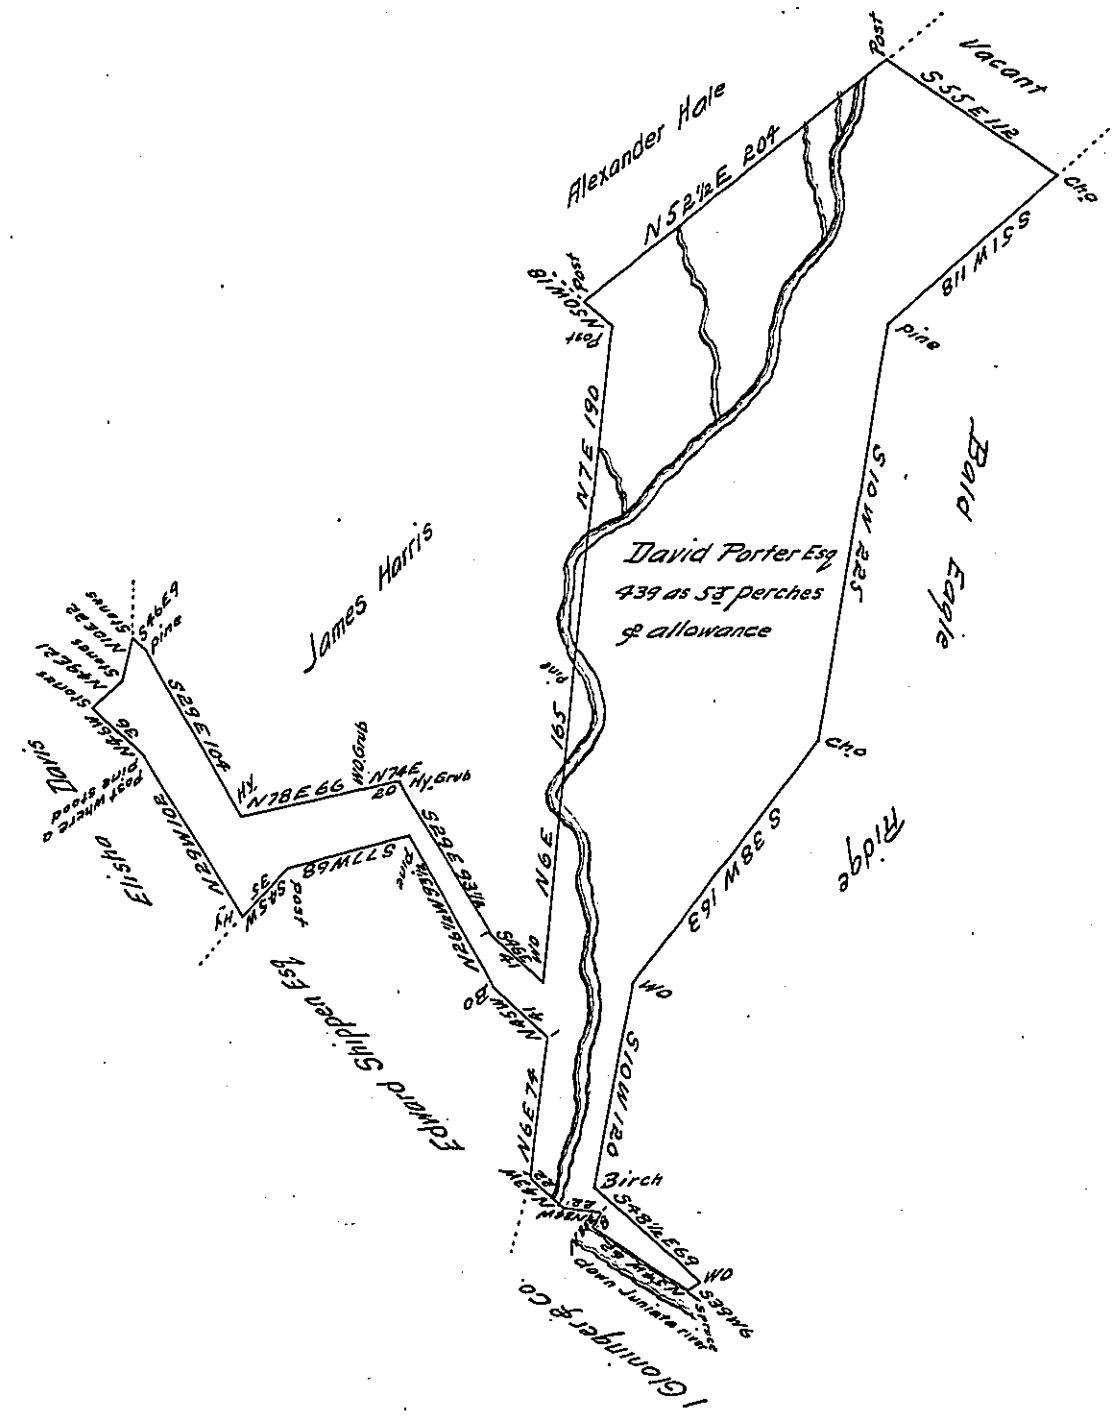

Situate in Warior mark township Huntingdon County Containing four hundred thirty nine acres 53 perches and allowance surveyed April 8th 1812 in pursuance of a Warrant Granted to David Porter Esq Dated January 13th 1812. Note this tract Has had Grain Raised on it there is a good Cabbin house thereon with a family Residing therein

Andrew Porter Esquire
Surveyor General

Jos Morrison DS

Note a Complaint by way of Caveat is entered against the above Return by George Anshutz who Claims it by Improvement.

Jos Morrison DS

IN TESTIMONY that the above is a copy of the original remaining on file in the Department of Internal Affairs of Pennsylvania, made conformably to an Act of Assembly approved the 16th day of February, 1833, I have hereunto set my Hand and caused the Seal of said Department to be affixed at Harrisburg, this

first day of *October* 1909

Henry Houck
Secretary of Internal Affairs.