FORM No. I.

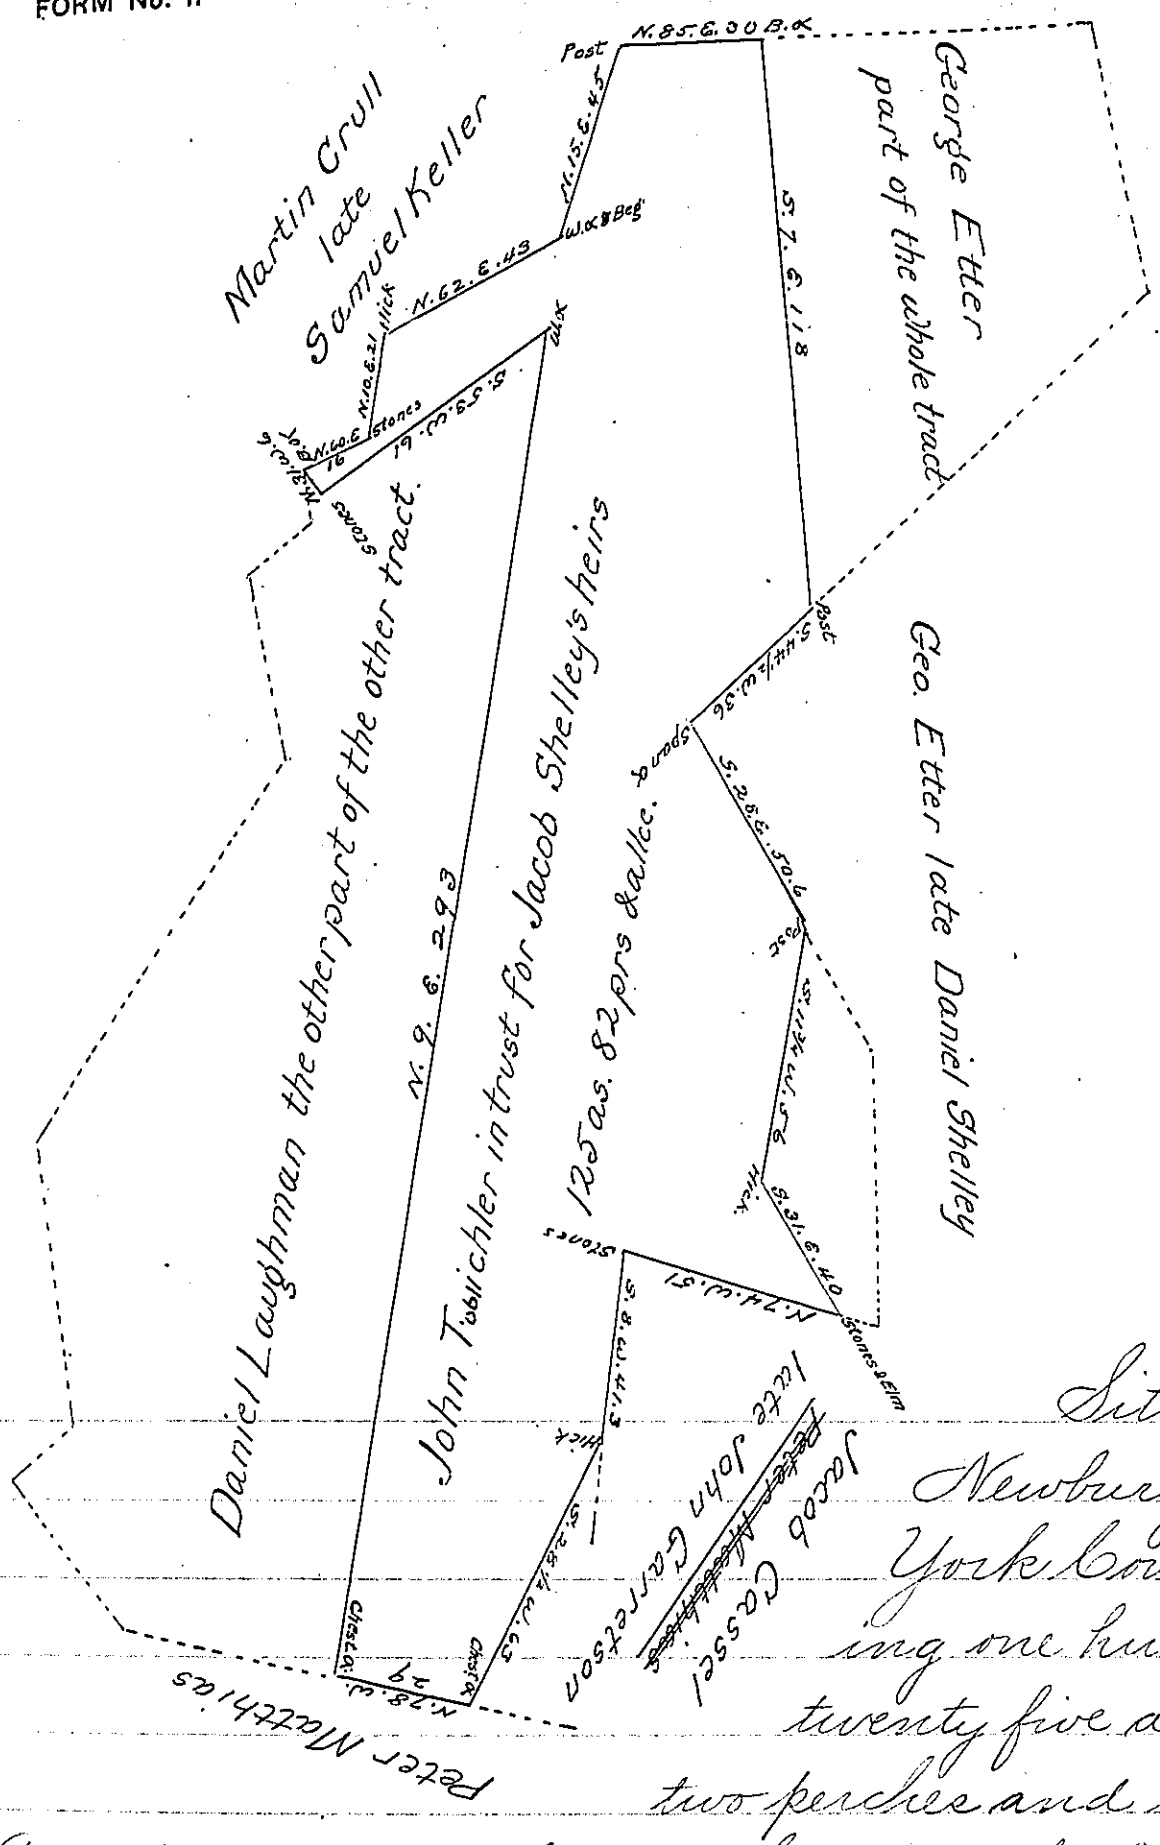

Situate in Newbury township York County containing one hundred and twenty five acres eighty-two perches and allowance

(part of 272 7/8 acres of land Surveyed by John Forsythe Esquire then D.S. on the 9th day of June 1790 in pursuance of a Warrant granted John Teichler in trust for the heirs of Jacob Shelley deceased dated the 4th day of May 1790 — divided for Jacob Cassel 26th October A.D. 1829

Isaac Kirk D.S.

To Gabriel Hiester Esquire
Surveyor General

IN TESTIMONY that the above is a copy of the original remaining on file in the Department of Internal Affairs of Pennsylvania, made conformably to an Act of Assembly approved the 16th day of February, 1833, I have hereunto set my Hand and caused the Seal of said Department to be affixed at Harrisburg, this fourth *day of* August *1903*

Isaac B. Brown
Secretary of Internal Affairs.