FORM No. I.

See B19-74

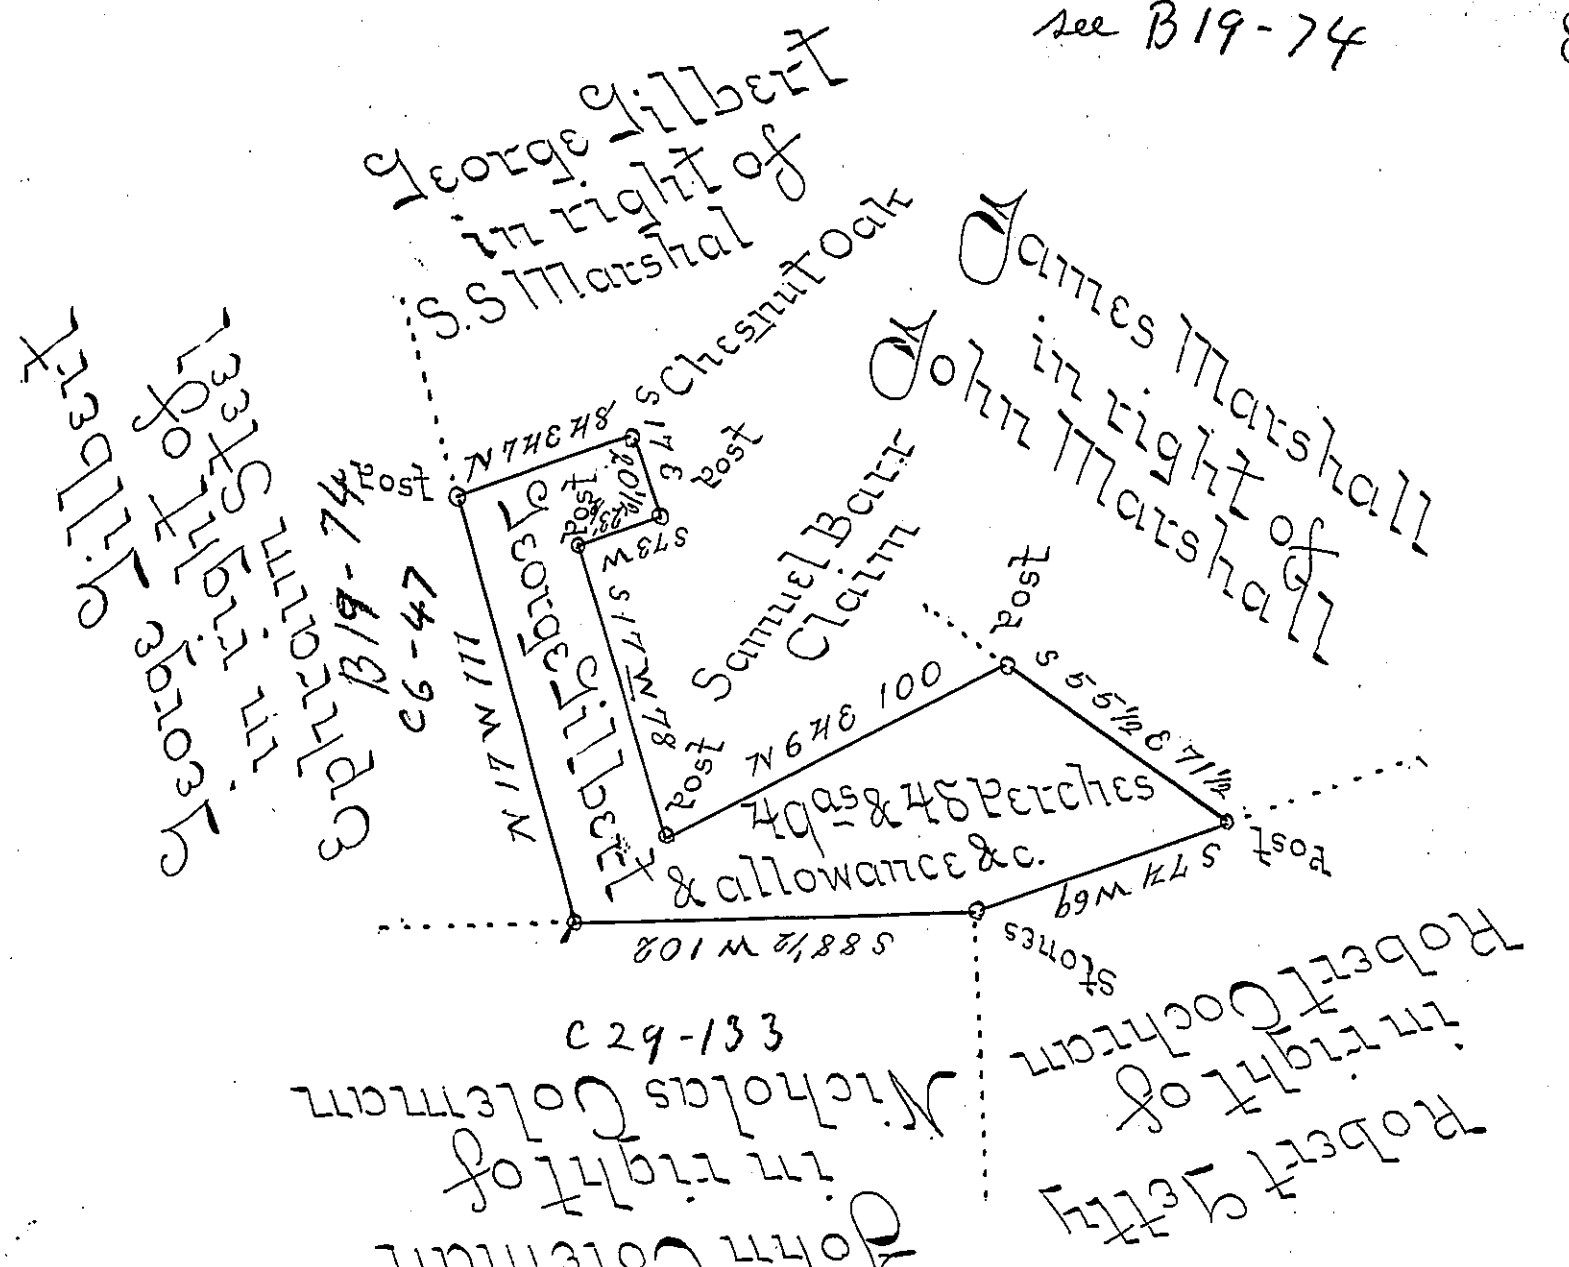

Surveyed January 27th 1854 to George Gilbert
The above described Tract of Land Situate in Conemaugh Township Indiana County Containing forty nine Acres and forty eight perches and Allowance of six per Cent for Roads &c including an improvement made in the year 1806. bounded as Above described in pursuance of a Warrant dated 18th day of January A.D. 1854

A Porter Brawley Esqr
Surveyor General

Thompson McCrea
County Surveyor

IN TESTIMONY that the above is a copy of the original remaining on file in the Department of Internal Affairs of Pennsylvania, made conformably to an Act of Assembly approved the 16th day of February, 1833, I have hereunto set my Hand and caused the Seal of said Department to be affixed at Harrisburg, this Seventh *day of* July *1903.*

Isaac B. Brown
Secretary of Internal Affairs.