FORM No. I.

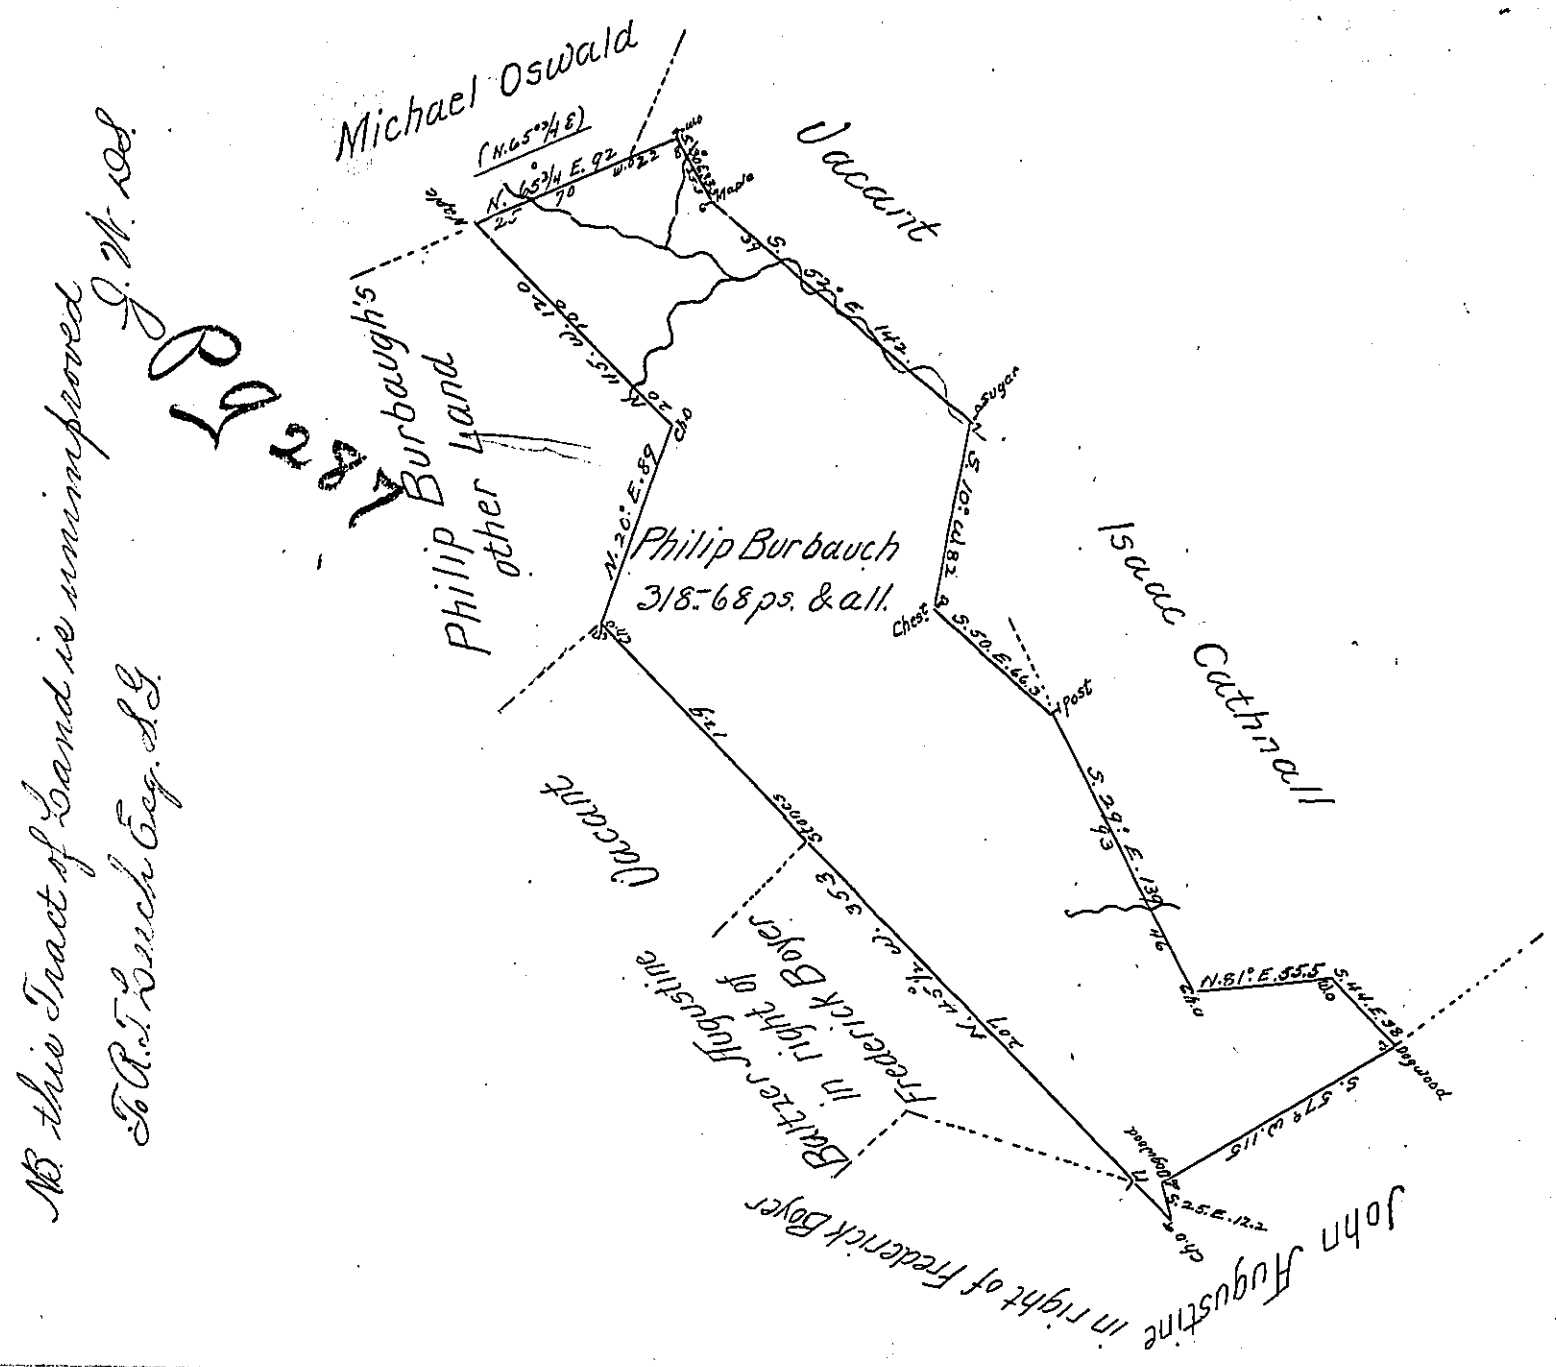

Situate on the waters of Brush Creek a branch of Wills Creek, formerly Londonderry Township Bedford County now Allegheny Township Somerset County and Surveyed the 18th day of June 1809 By John McClean Esq. late Deputy Surveyor In pursuance of a Warrant dated the 28th day of January 1793 – as appears by his Official draught remaining in my office and Certified this 31st day of August 1814

John Wells Deputy

To Richard T. Leech Esquire
Surveyor General of Pennsylvania

IN TESTIMONY that the above is a copy of the original remaining on file in the Department of Internal Affairs of Pennsylvania, made conformably to an Act of Assembly approved the 16th day of February, 1833, I have hereunto set my Hand and caused the Seal of said Department to be affixed at Harrisburg, this fifth *day of* January *1904*

Isaac B. Brown

Secretary of Internal Affairs.