FORM No. I.

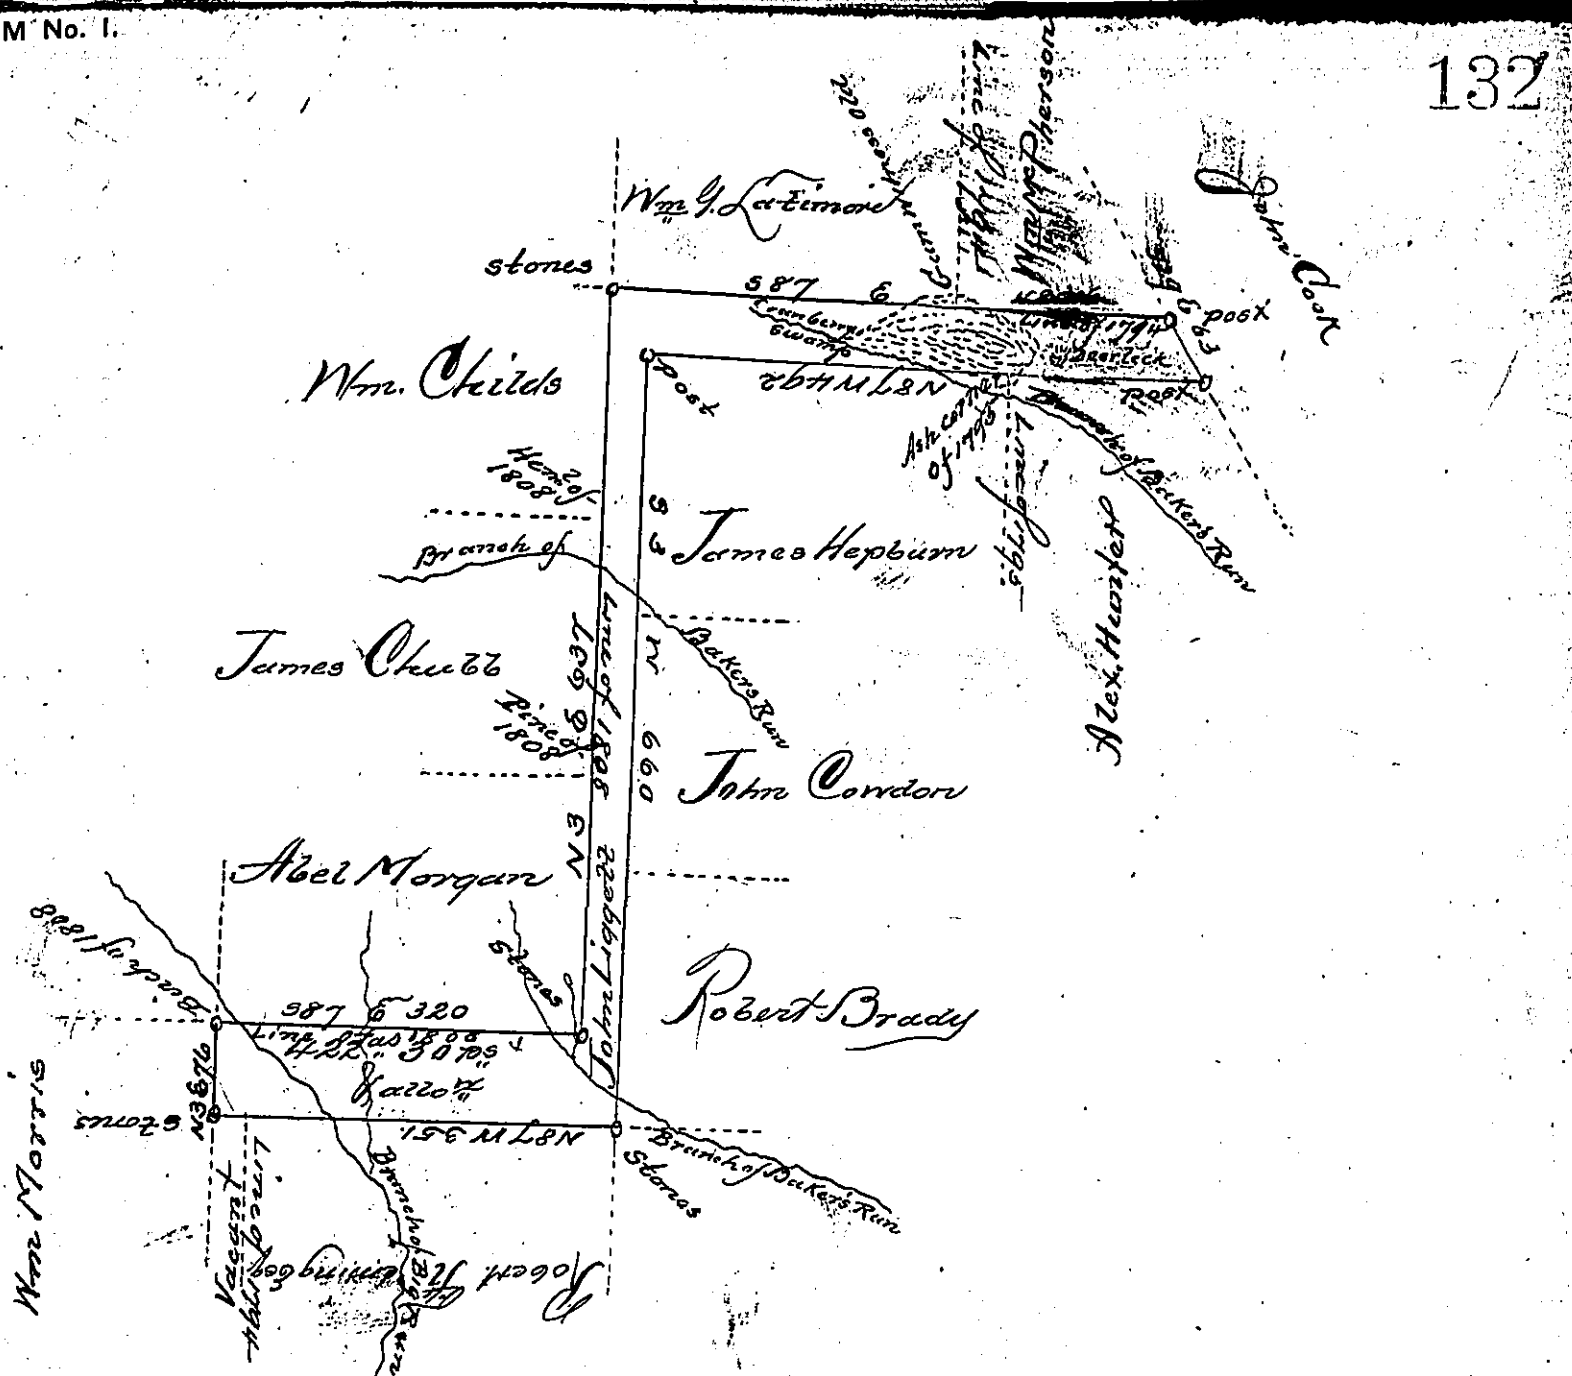

Draft of a tract of Land situate in Chapman Township Clinton County, Containing four hundred and twenty two acres thirty perches and allowance of six per cent for roads &c. Surveyed on the 2nd day of June A.D. 1871, in pursuance of a Warrant granted to John Liggett, bearing date on the 30th day of January A.D. 1872.

Wm. P. Mitchell Sur'r
John L. Eckel, C.S.

Approved on the 13th day of July A.D. 1871.

J. L. Eckel, C.S.

IN TESTIMONY that the above is a copy of the original remaining on file in the Department of Internal Affairs of Pennsylvania, made conformably to an Act of Assembly approved the 16th day of February, 1833, I have hereunto set my Hand and caused the Seal of said Department to be affixed at Harrisburg, this first day of September 1903.

Isaac B. Brown
Secretary of Internal Affairs.