FORM No. I.

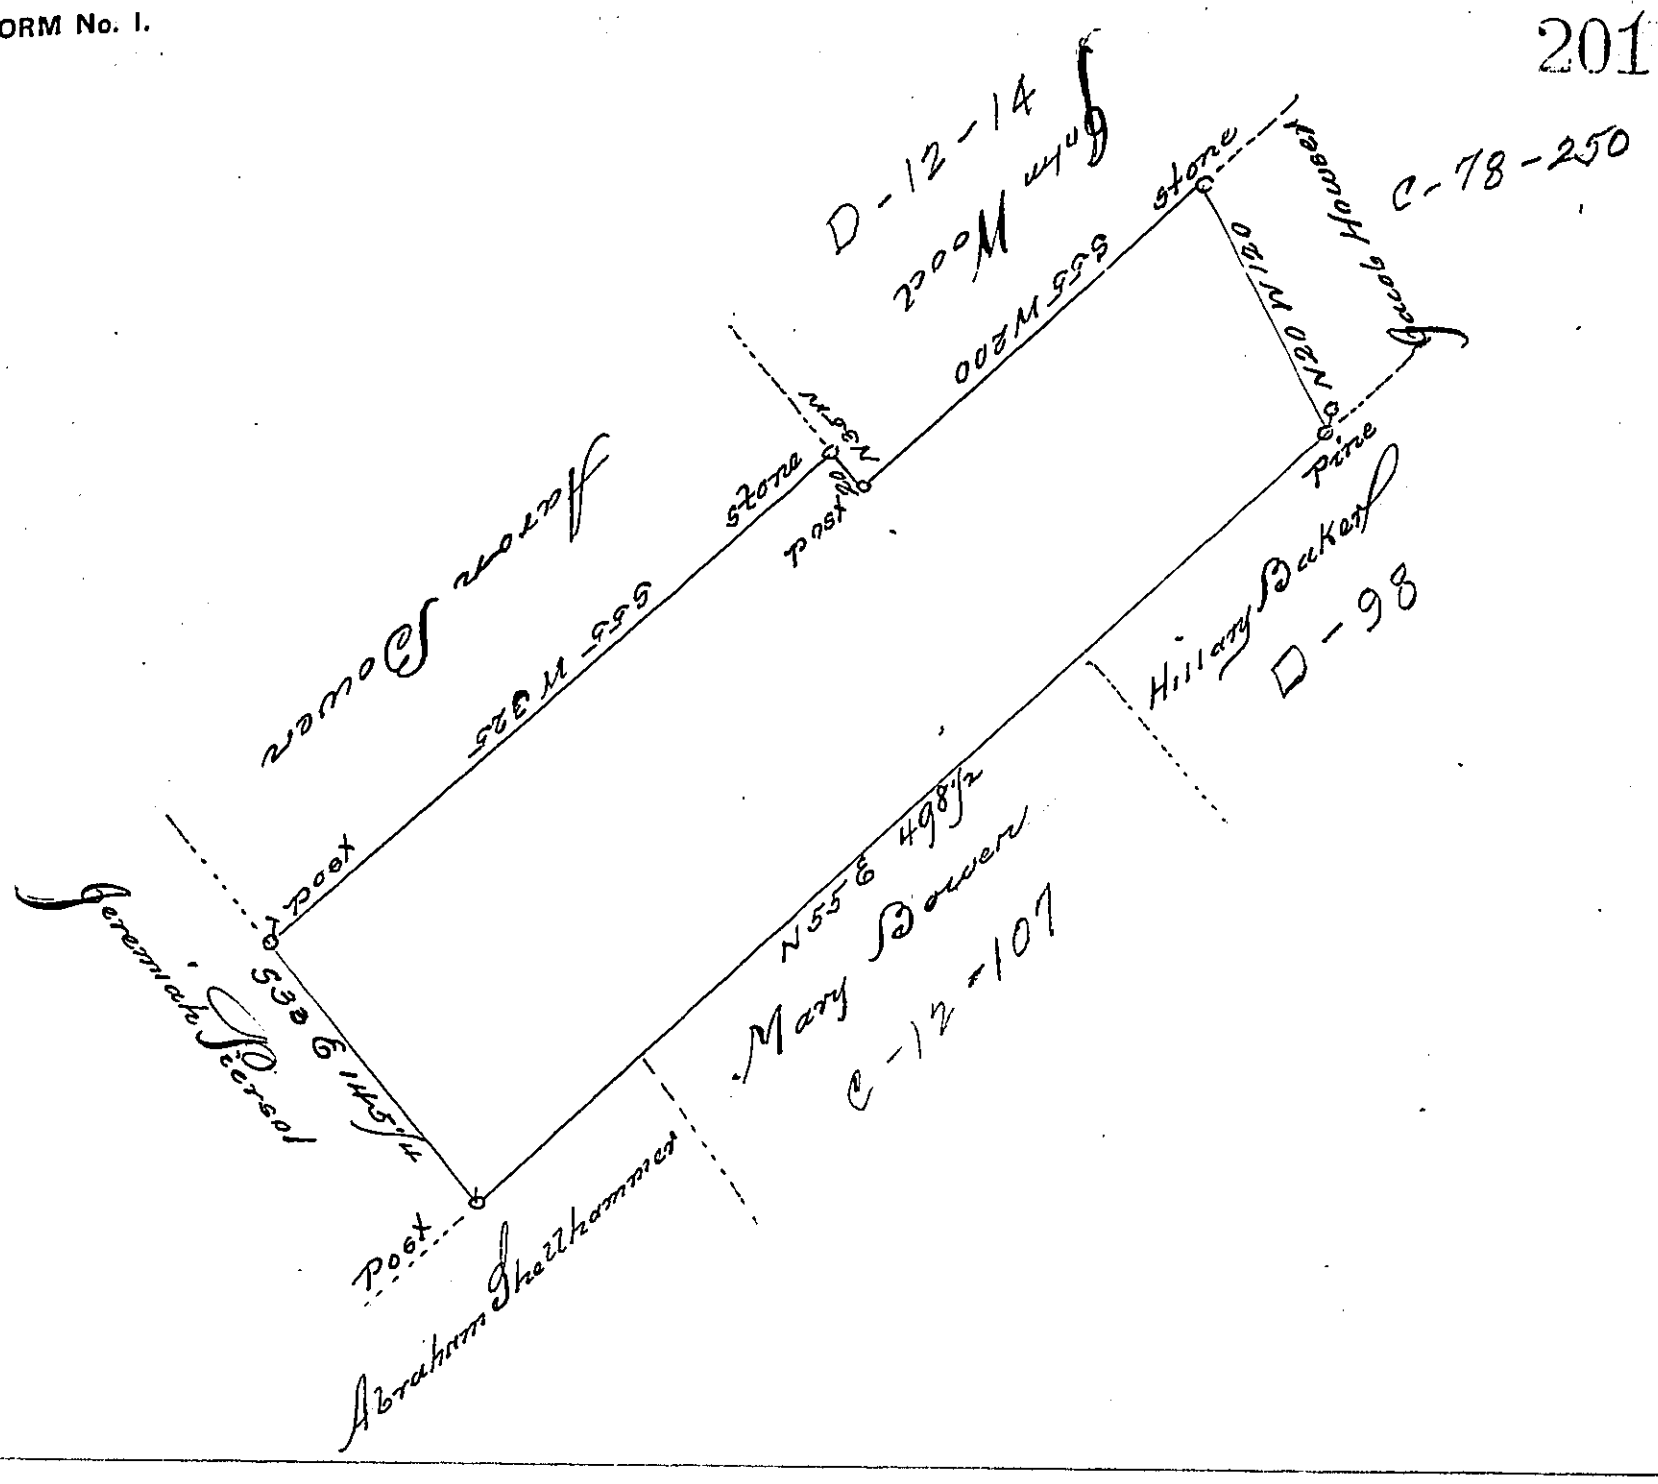

By Virtue of a warrant dated the 18th November 1793. Surveyed the 22d May 1794 to Frederick Boller the above described tract of land situate in Penn Township in the County of Northampton, Containing four hundred & two acres one hundred & thirteen perches & the allowance of six p. Cent &c.

Pr. Geo Palmer D.S.

To Daniel Brodhead Esquire
Surveyor General of Pennsylvania

IN TESTIMONY that the above is a copy of the original remaining on file in the Department of Internal Affairs of Pennsylvania, made conformably to an Act of Assembly approved the 16th day of February, 1833, I have hereunto set my Hand and caused the Seal of said Department to be affixed at Harrisburg, this third *day of* November *1903.*

Isaac B. Brown

Secretary of Internal Affairs.