FORM No. 1.

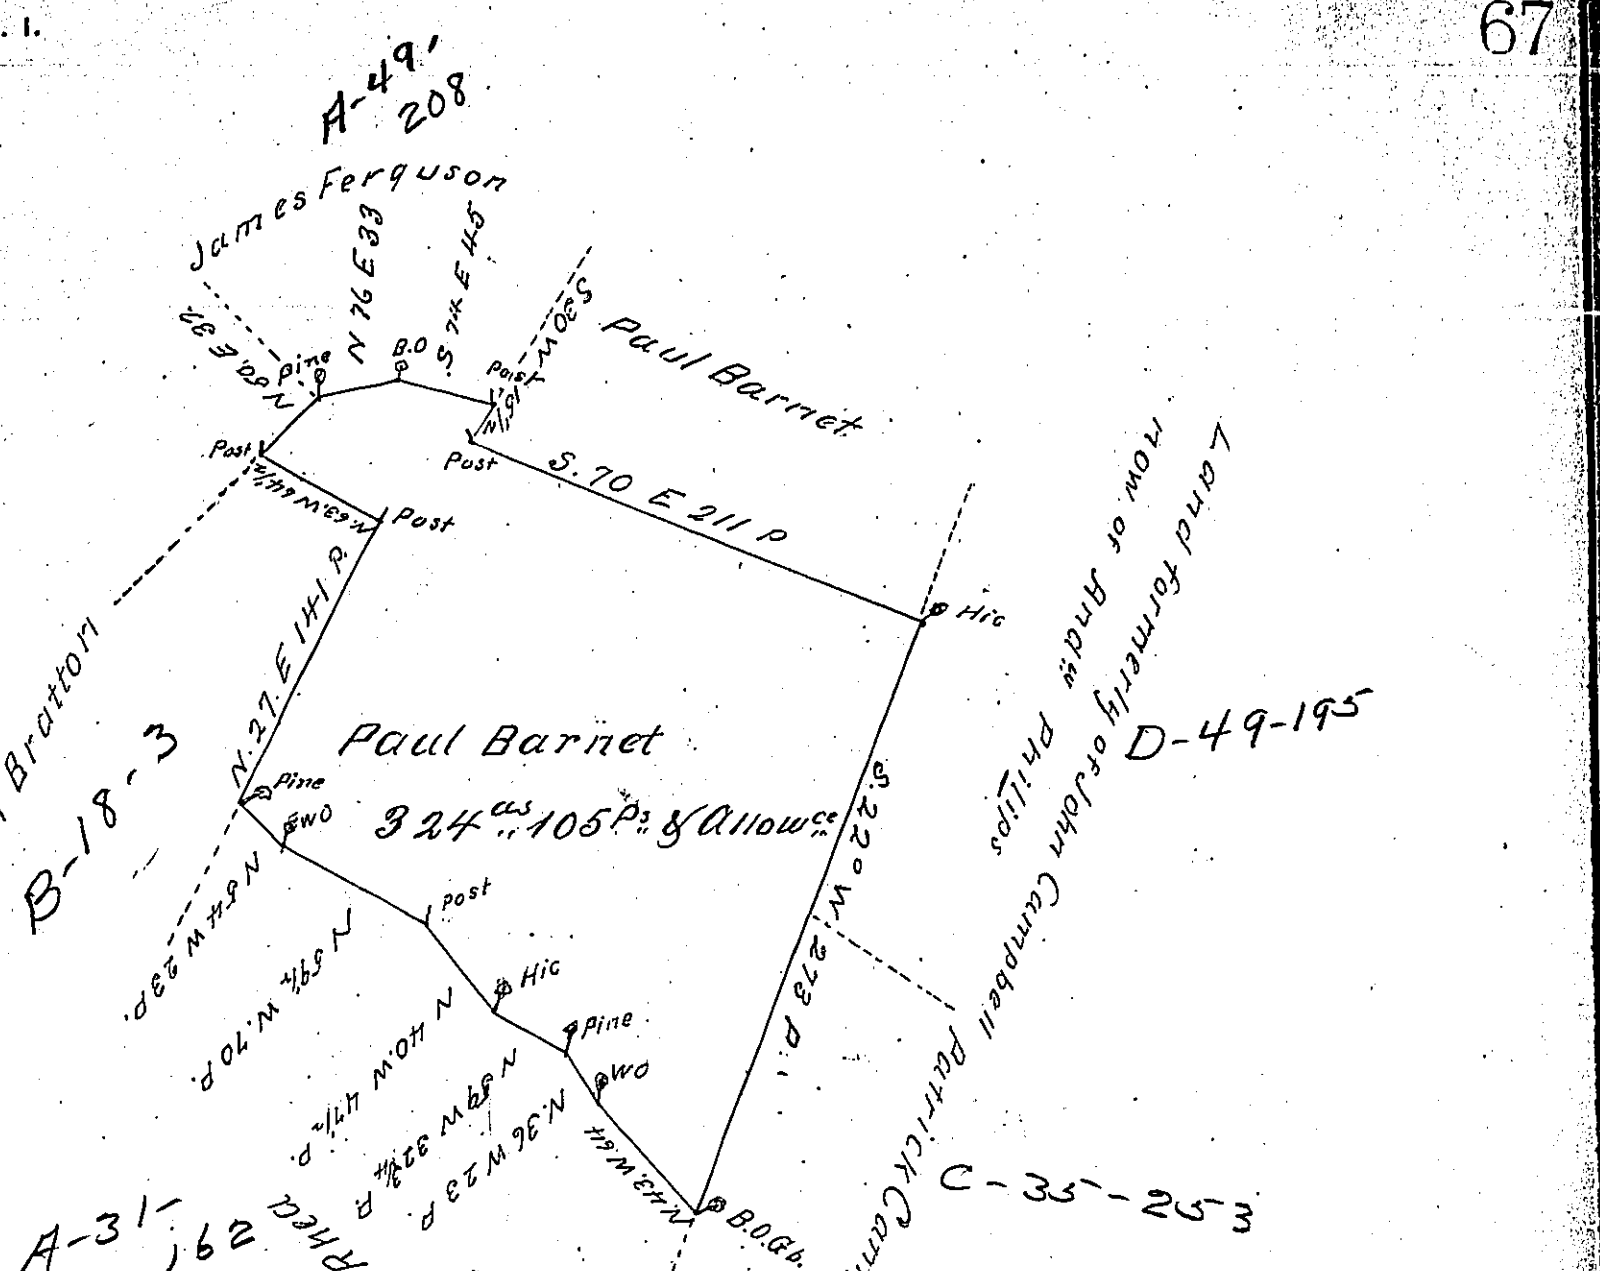

A Draft of a Tract of Land situate in Hamilton Township in the County of Franklin (late Cumberland) Containing three hundred and twenty four Acres and 105 Perches and an Allowance of Six p Cent for Roads &c. Survey'd May 22d 1787— in pursuance of two Warrants granted to Paul Barnet one whereof bearing Date the 5th Day of April 1786 the other bearing Date the 12th Day of February 1787—

Matthw Henderson D. S.

To John Lukens Esqr.
Surveyor General

IN TESTIMONY that the above is a copy of the original remaining on file in the Department of Internal Affairs of Pennsylvania, made conformably to an Act of Assembly approved the 16th day of February, 1833, I have hereunto set my Hand and caused the Seal of said Department to be affixed at Harrisburg, this second day of November 1903

Isaac B. Brown

Secretary of Internal Affairs.