FORM No. 1.

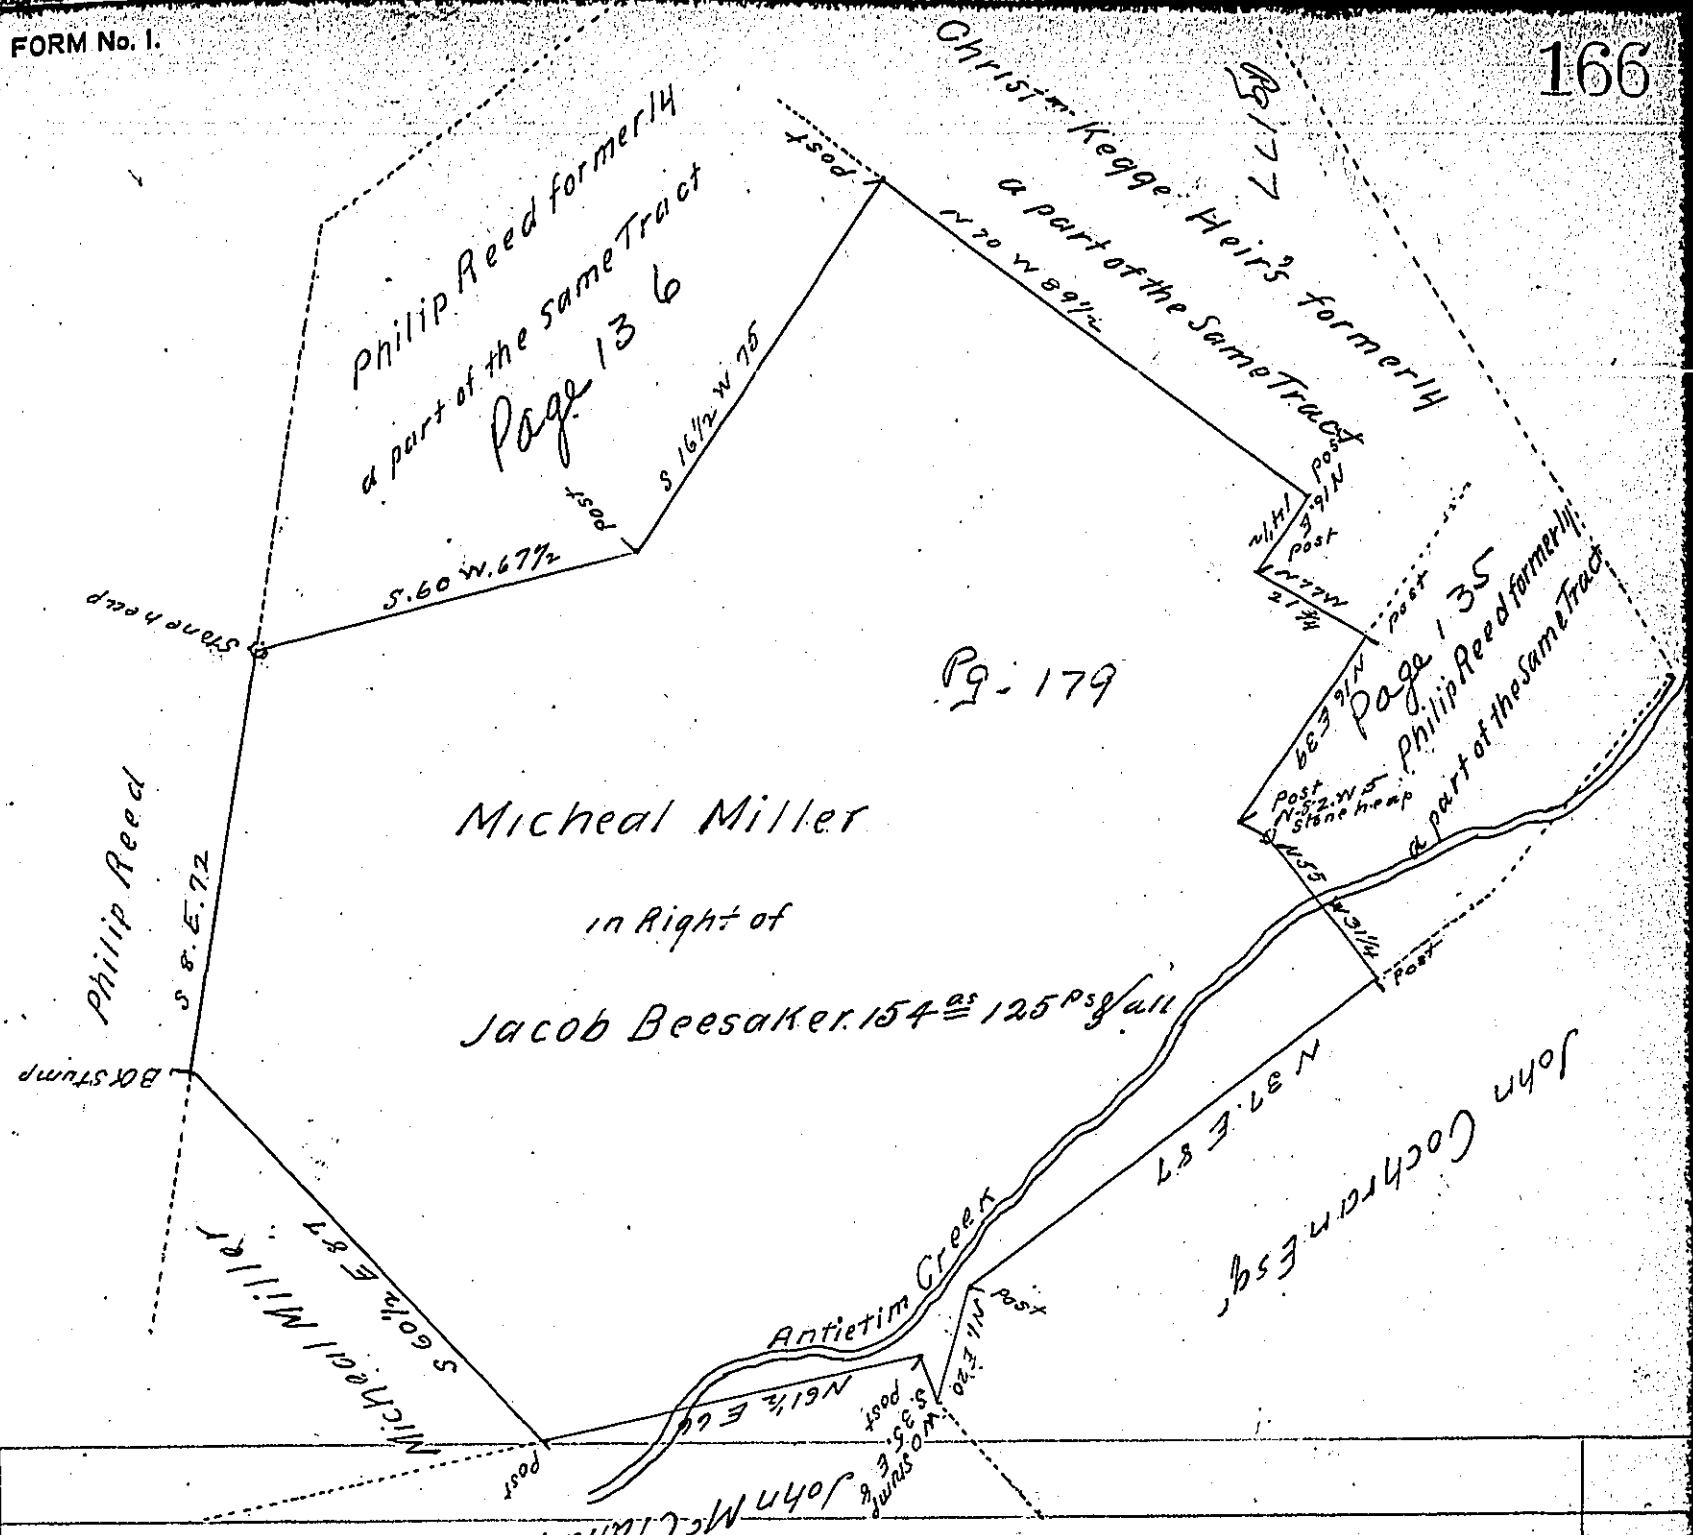

A Draught of a Tract of Land situated in Washington (late Antrim) Township Franklin (late Cumberland) County Containing One hundred and fifty four acres and one hundred and twenty five perches and allowance of Six per Cent for Roads &c. being part of a larger Tract of Two hundred and forty three acres and three fourths of an acre and allowance &c. which was Surveyed in Pursuance of a Warrant granted to Jacob Beesaker Dated December 17th 1750 Surveyed and laid off from the other parts of the Tract Decemb'r 6th 1809 To Andrew Porter Esqr Surveyor General of Penn'a

Thomas Poe D. S.

IN TESTIMONY that the above is a copy of the original remaining on file in the Department of Internal Affairs of Pennsylvania, made conformably to an Act of Assembly approved the 16th day of February, 1833, I have hereunto set my Hand and caused the Seal of said Department to be affixed at Harrisburg, this Second day of December 1903

Isaac B. Brown

Secretary of Internal Affairs.