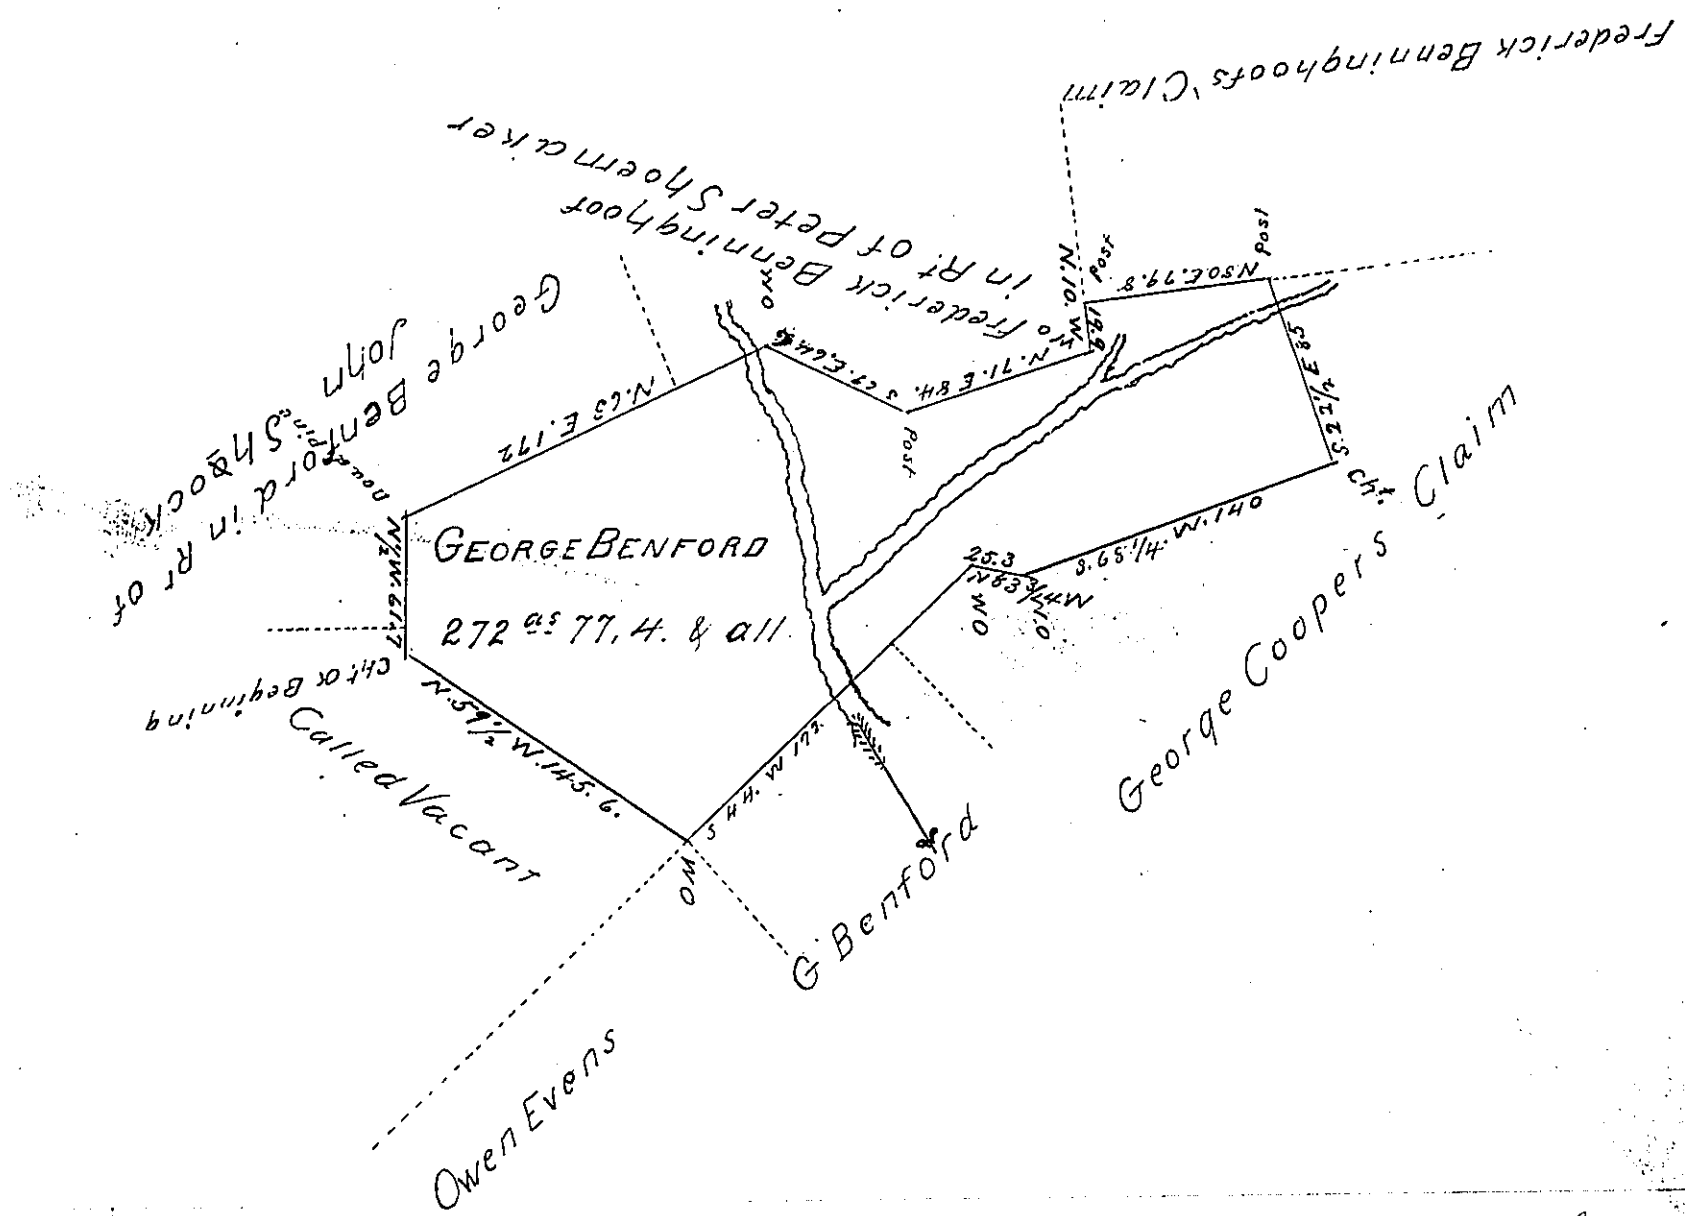

The Draught of a Tract of Land Called high view. Situate in Penns Township in the County of Northumberland Adjoining Lands of Owen Evens George Benford in R^t of John Shock and others including two small Runs. Containing two hundred and seventy two acres and seventy seven perches 8 4/10 & the usual allowance of six per Cent for Roads &c. Surveyed agreeable to the old Lines on the 26th day of July 1811 – unto George Benford by virtue of his warrant Dated March 3rd 1774

Pho^s Woodside D. S.

Andrew Porter Esquire
Surveyor Genl

IN TESTIMONY that the above is a copy of the original remaining on file in the Department of Internal Affairs of Pennsylvania, made conformably to an Act of Assembly approved the 16th day of February, 1833, I have hereunto set my Hand and caused the Seal of said Department to be affixed at Harrisburg, this eighteenth *day of* January *1904.*

Secretary of Internal Affairs.