FORM No. I.

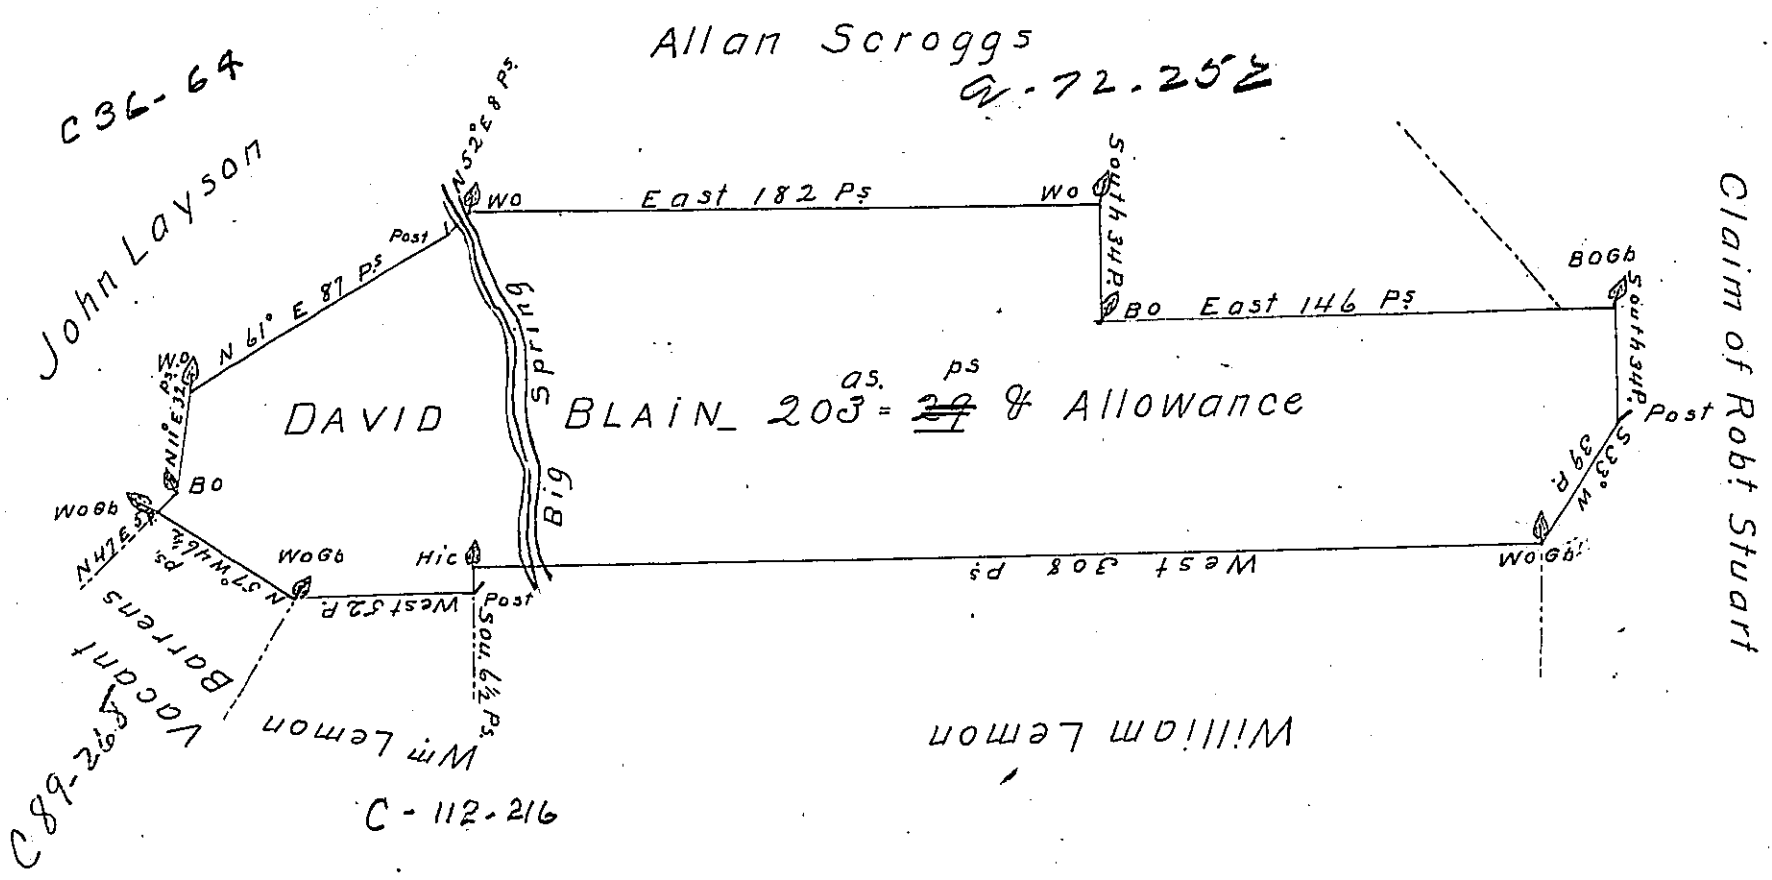

A Draught of a Tract of Land situate part in West Pennsborough & part in Newtown Township in the County of Cumberland Containing two hundred & three Acres, and twenty nine perches, and an Allowance of Six P Cent for Roads &c. Surveyd October 9th 1767 for David Blaine in pursuance of an Order of Survey Dated Augt 22d 1766 No 925

To John Lukens Esqr. Surveyor General

John Armstrong D. S.

IN TESTIMONY that the above is a copy of the original remaining on file in the Department of Internal Affairs of Pennsylvania, made conformably to an Act of Assembly approved the 16th day of February, 1833, I have hereunto set my Hand and caused the Seal of said Department to be affixed at Harrisburg, this twelfth *day of* October *1903*

Isaac B. Brown

Secretary of Internal Affairs.