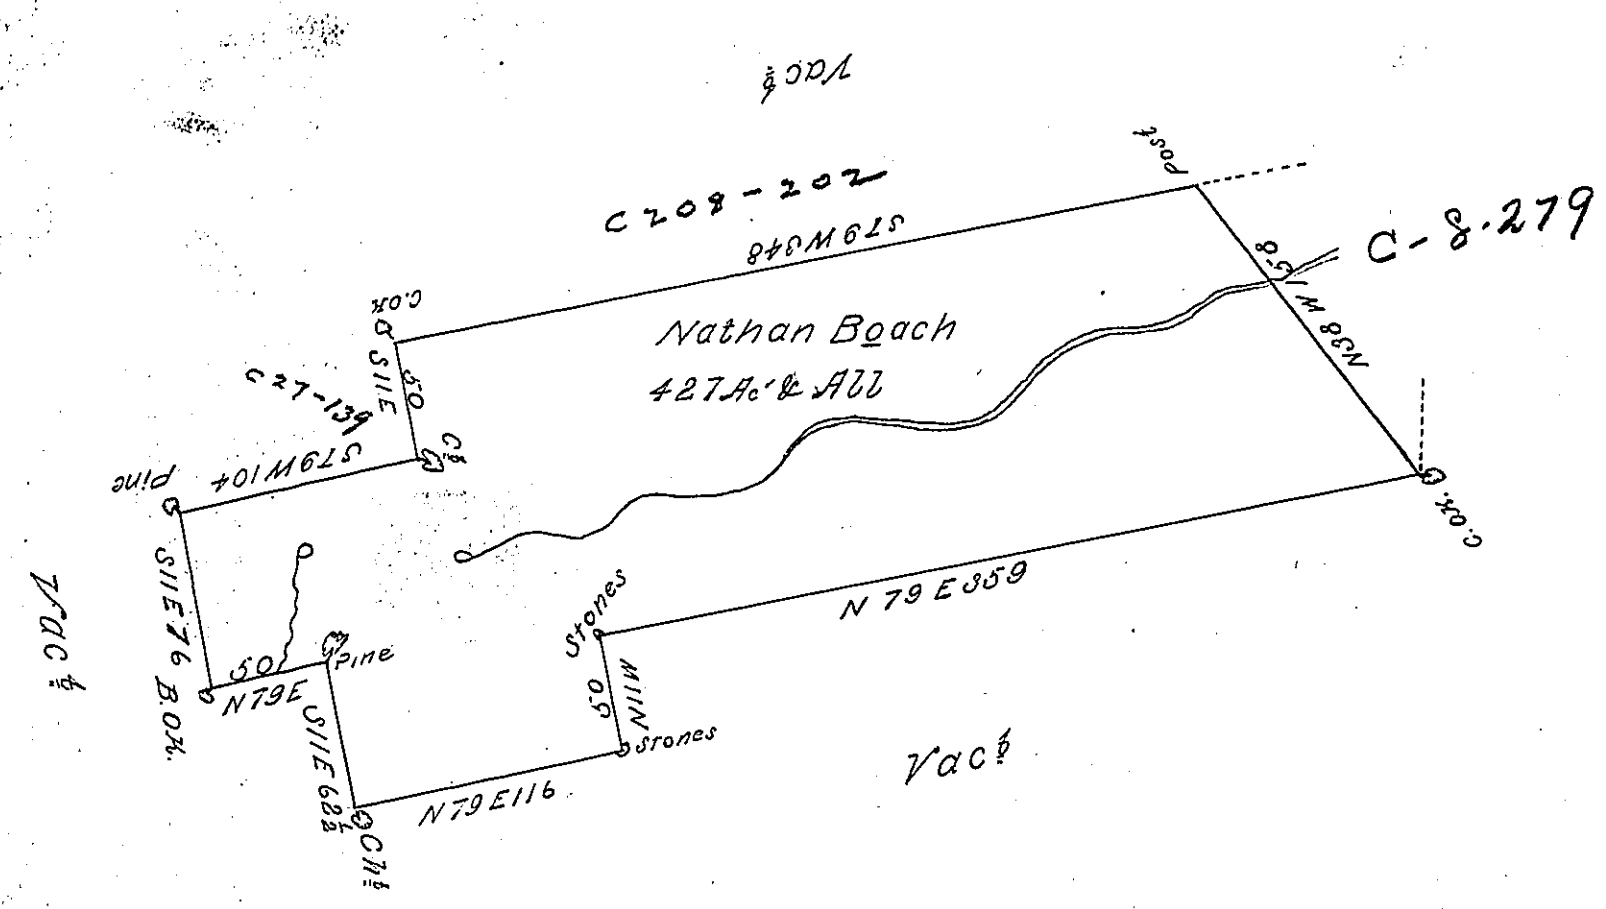

By Virtue of a Warrant dated 21st Jany 1793 -- Surveyed the 12th day of November 1793 Unto Nathan Beach the above described Tract of Four hundred and twenty seven acres of Land and Alle. Situated on the head of the first west branch of Shikshinny in the County of Northumberland

By Wm Montgomery D.S.

To Daniel Brodhead Esqr
Survr Genl of Pensylva

No. 2.

IN TESTIMONY that the above is a copy of the original remaining on file in the Department of Internal Affairs of Pennsylvania, made conformably to an Act of Assembly approved the 16th day of February, 1833, I have hereunto set my Hand and caused the Seal of said Department to be affixed at Harrisburg, this seventh *day of* December *1903*

Isaac B. Brown
Secretary of Internal Affairs.