FORM No. 1.

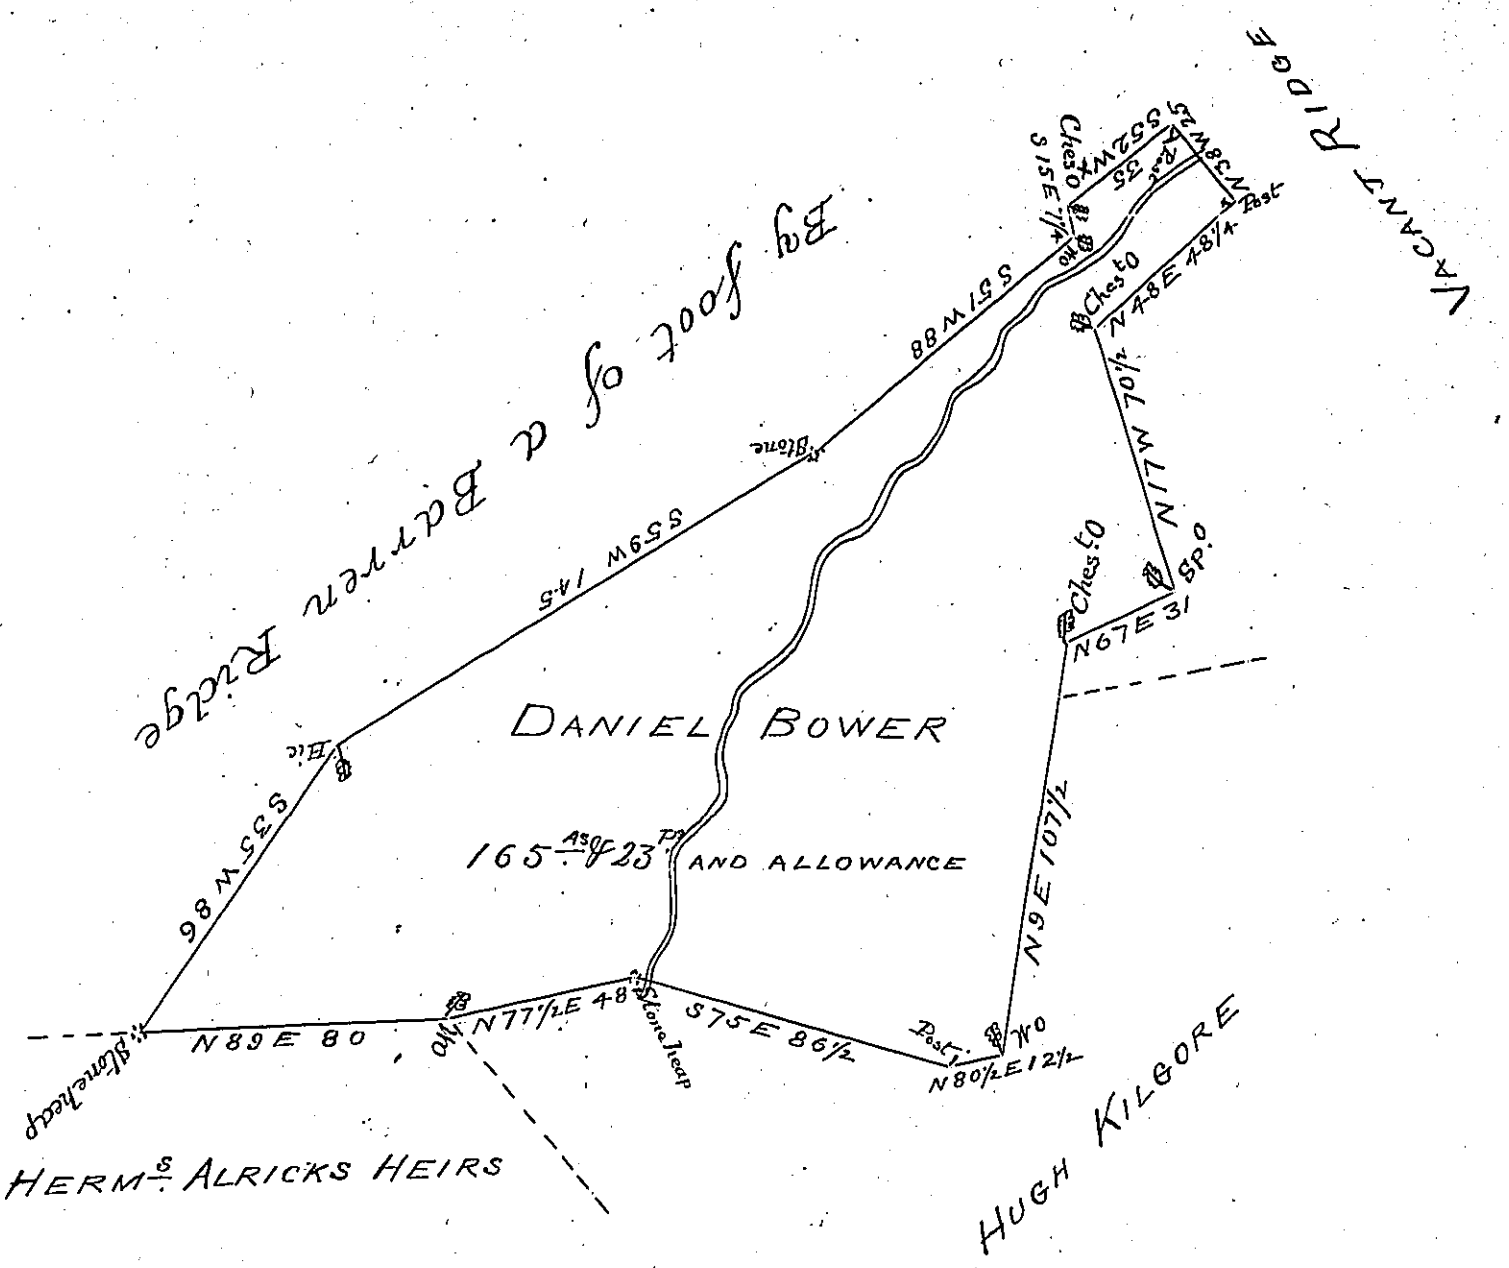

The Draught of a Tract of Land Situate in Tyrone Township Cumberland County Containing One Hundred and Sixty five acres & allowance of Six P Cent for Roads Surveyed May 24th 1792 in Pursuance of a Warrant to Daniel Bower for 150 Acres Dated 13th Septr 1791

Pr Saml Lyon D.S.

To Daniel Brodhead Esquire
Surveyor General of Pennsylvania

IN TESTIMONY that the above is a copy of the original remaining on file in the Department of Internal Affairs of Pennsylvania, made conformably to an Act of Assembly approved the 16th day of February, 1833, I have hereunto set my Hand and caused the Seal of said Department to be affixed at Harrisburg, this twenty first day of December 1903.

Isaac B. Brown

Secretary of Internal Affairs.