FORM No. I.

152

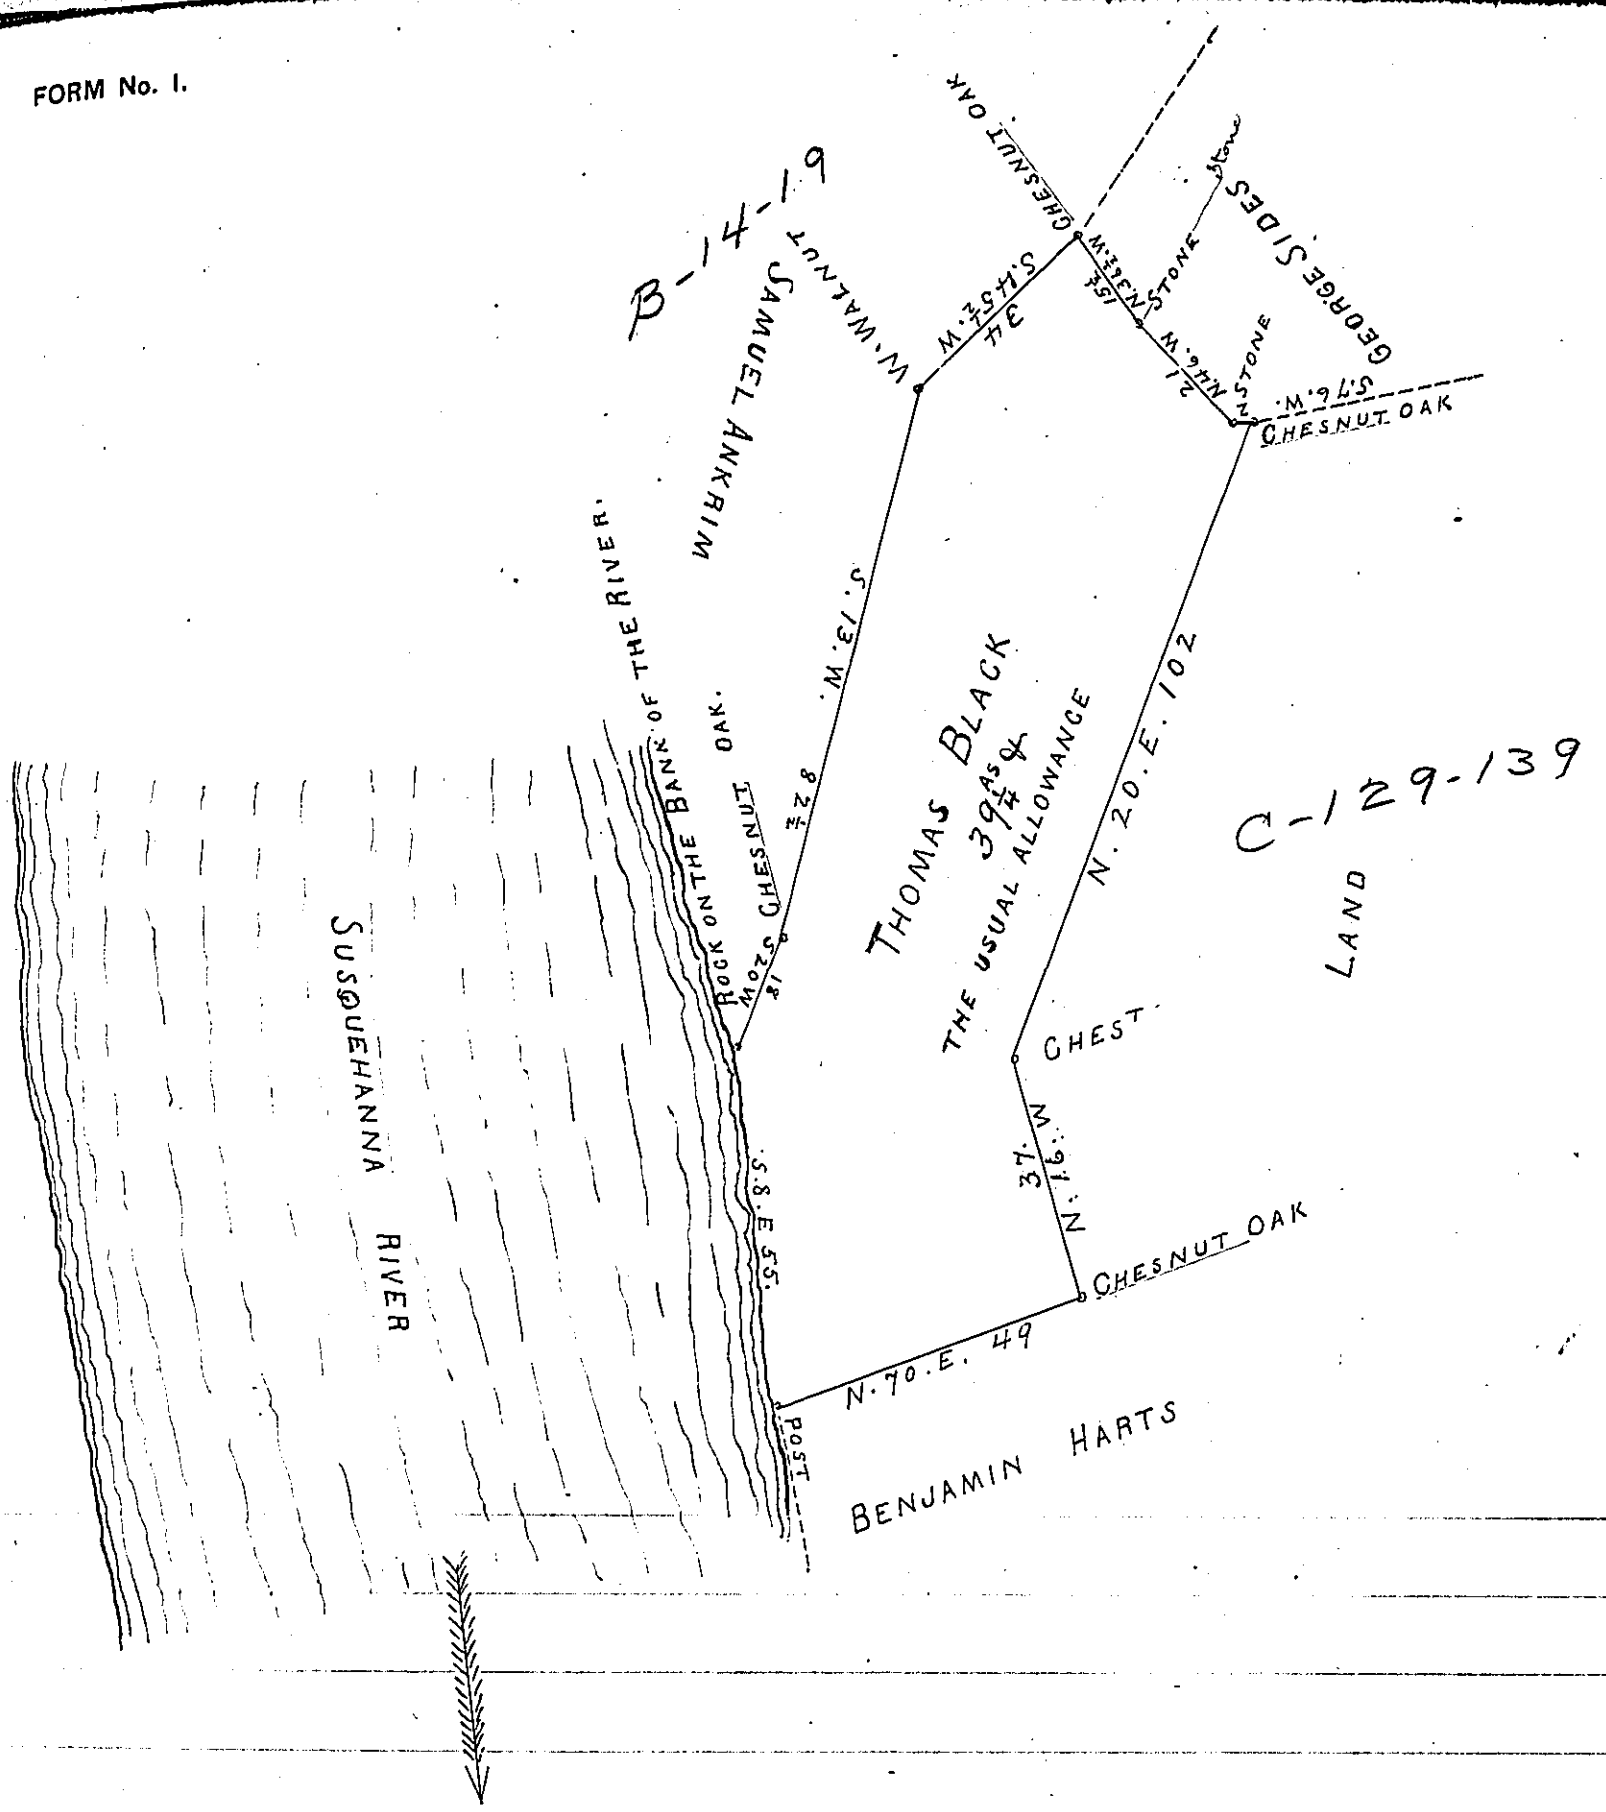

A Draught of a Tract of Land situate in Martic Township in the County of Lancaster containing thirty nine acres and one quarter and the usual allowance of six ℘ Cent for roads Surveyed the 17th of June 1814. in Pursuance of a Warrant dated 13th day of June 1814. granted to Thomas Black Surveyed by James Black, authorized by

To Richard T. Leech Esqr Surveyor General } Jacob Hibshman D.S.

IN TESTIMONY that the above is a copy of the original remaining on file in the Department of Internal Affairs of Pennsylvania, made conformably to an Act of Assembly approved the 16th day of February, 1833, I have hereunto set my Hand and caused the Seal of said Department to be affixed at Harrisburg, this Seventh *day of* December *1903*

Secretary of Internal Affairs.