FORM No. 1.

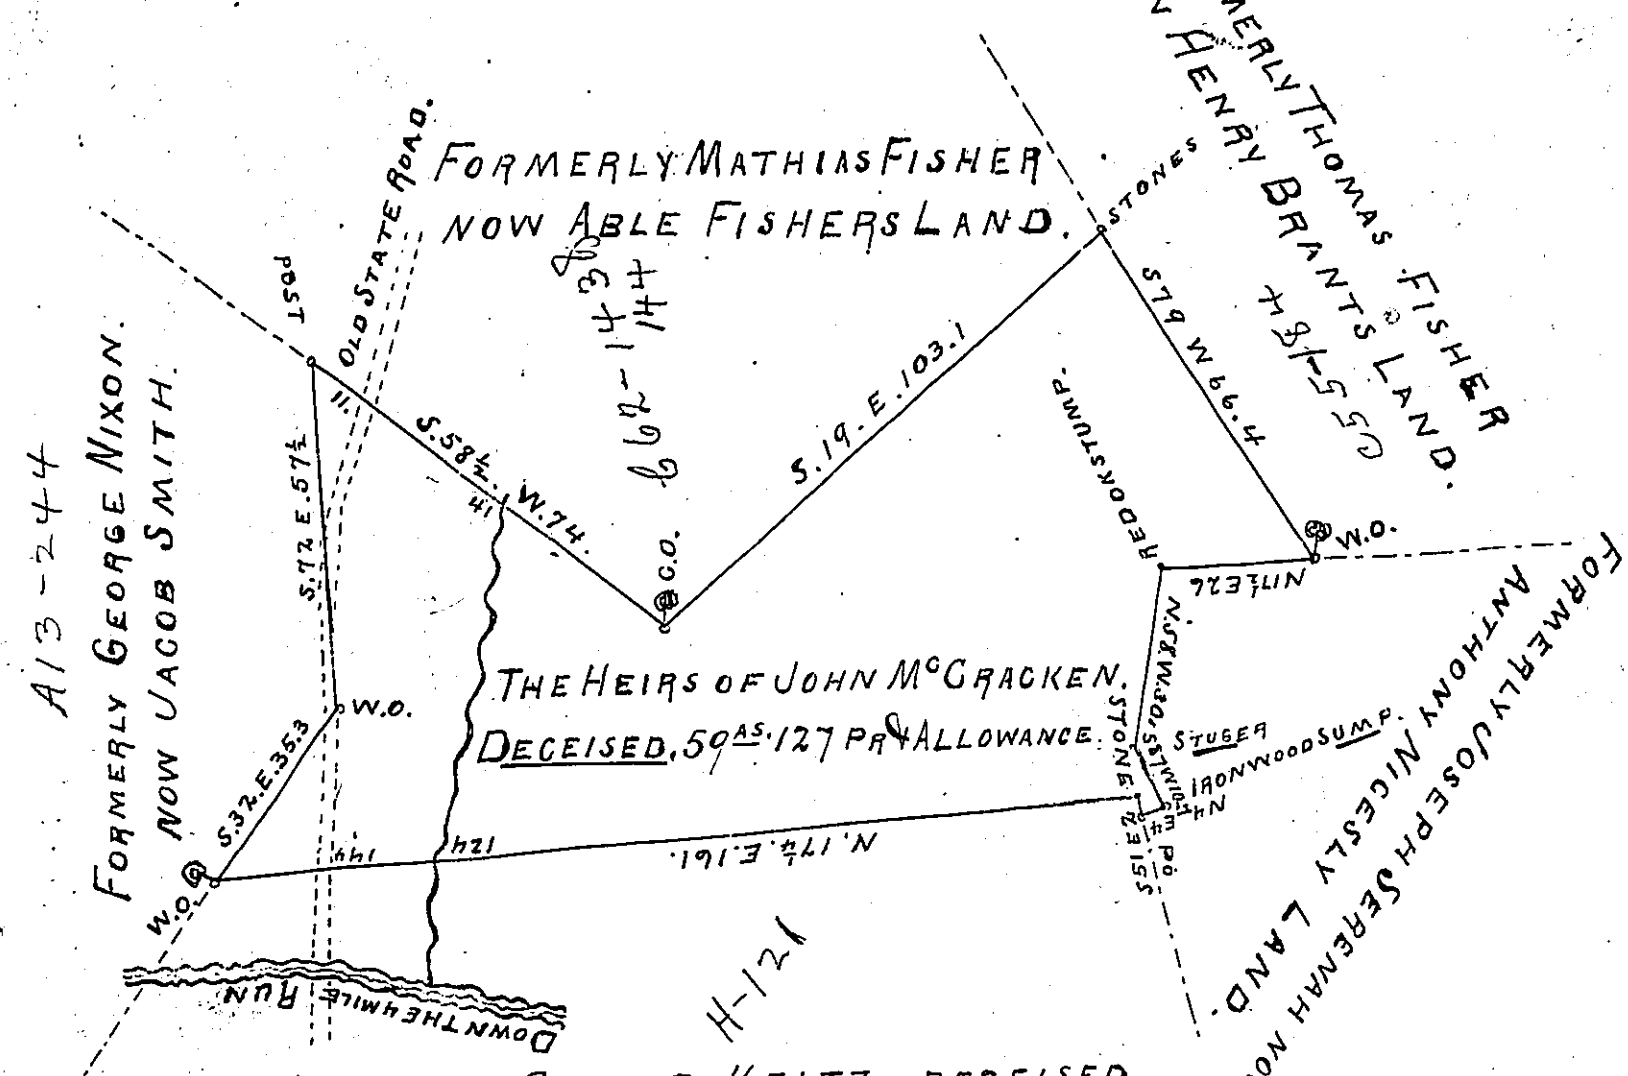

January 29th 1845 At the instance and request of Richard McCracken Administrator of the Estate of John McCracken deceised I Surveyed the above described Tract of land for the Heirs and legal Representatives of the said John McCracken Deceised in pursuance of a Warrant Granted to John Austrow dated the 9th day of May 1794 which Land is legally Conveyed to said McCracken from said Warrant down. Containing Fifty nine acres one hundred and twenty seven perches and the Usual Allowance Situate on the waters of the four Mile run on the Old State road from Philadelphia to Fort Pitt in Ligonier Township formerly Donegal township Westmorland County Penna

To Jacob Sallade Esquire
Surveyor General of Penna

George Mechling. D.S.
"

IN TESTIMONY that the above is a copy of the original remaining on file in the Department of Internal Affairs of Pennsylvania, made conformably to an Act of Assembly approved the 16th day of February, 1833, I have hereunto set my Hand and caused the Seal of said Department to be affixed at Harrisburg, this first day of September 1903

Isaac B. Brown

Secretary of Internal Affairs.