FORM No. 1.

171

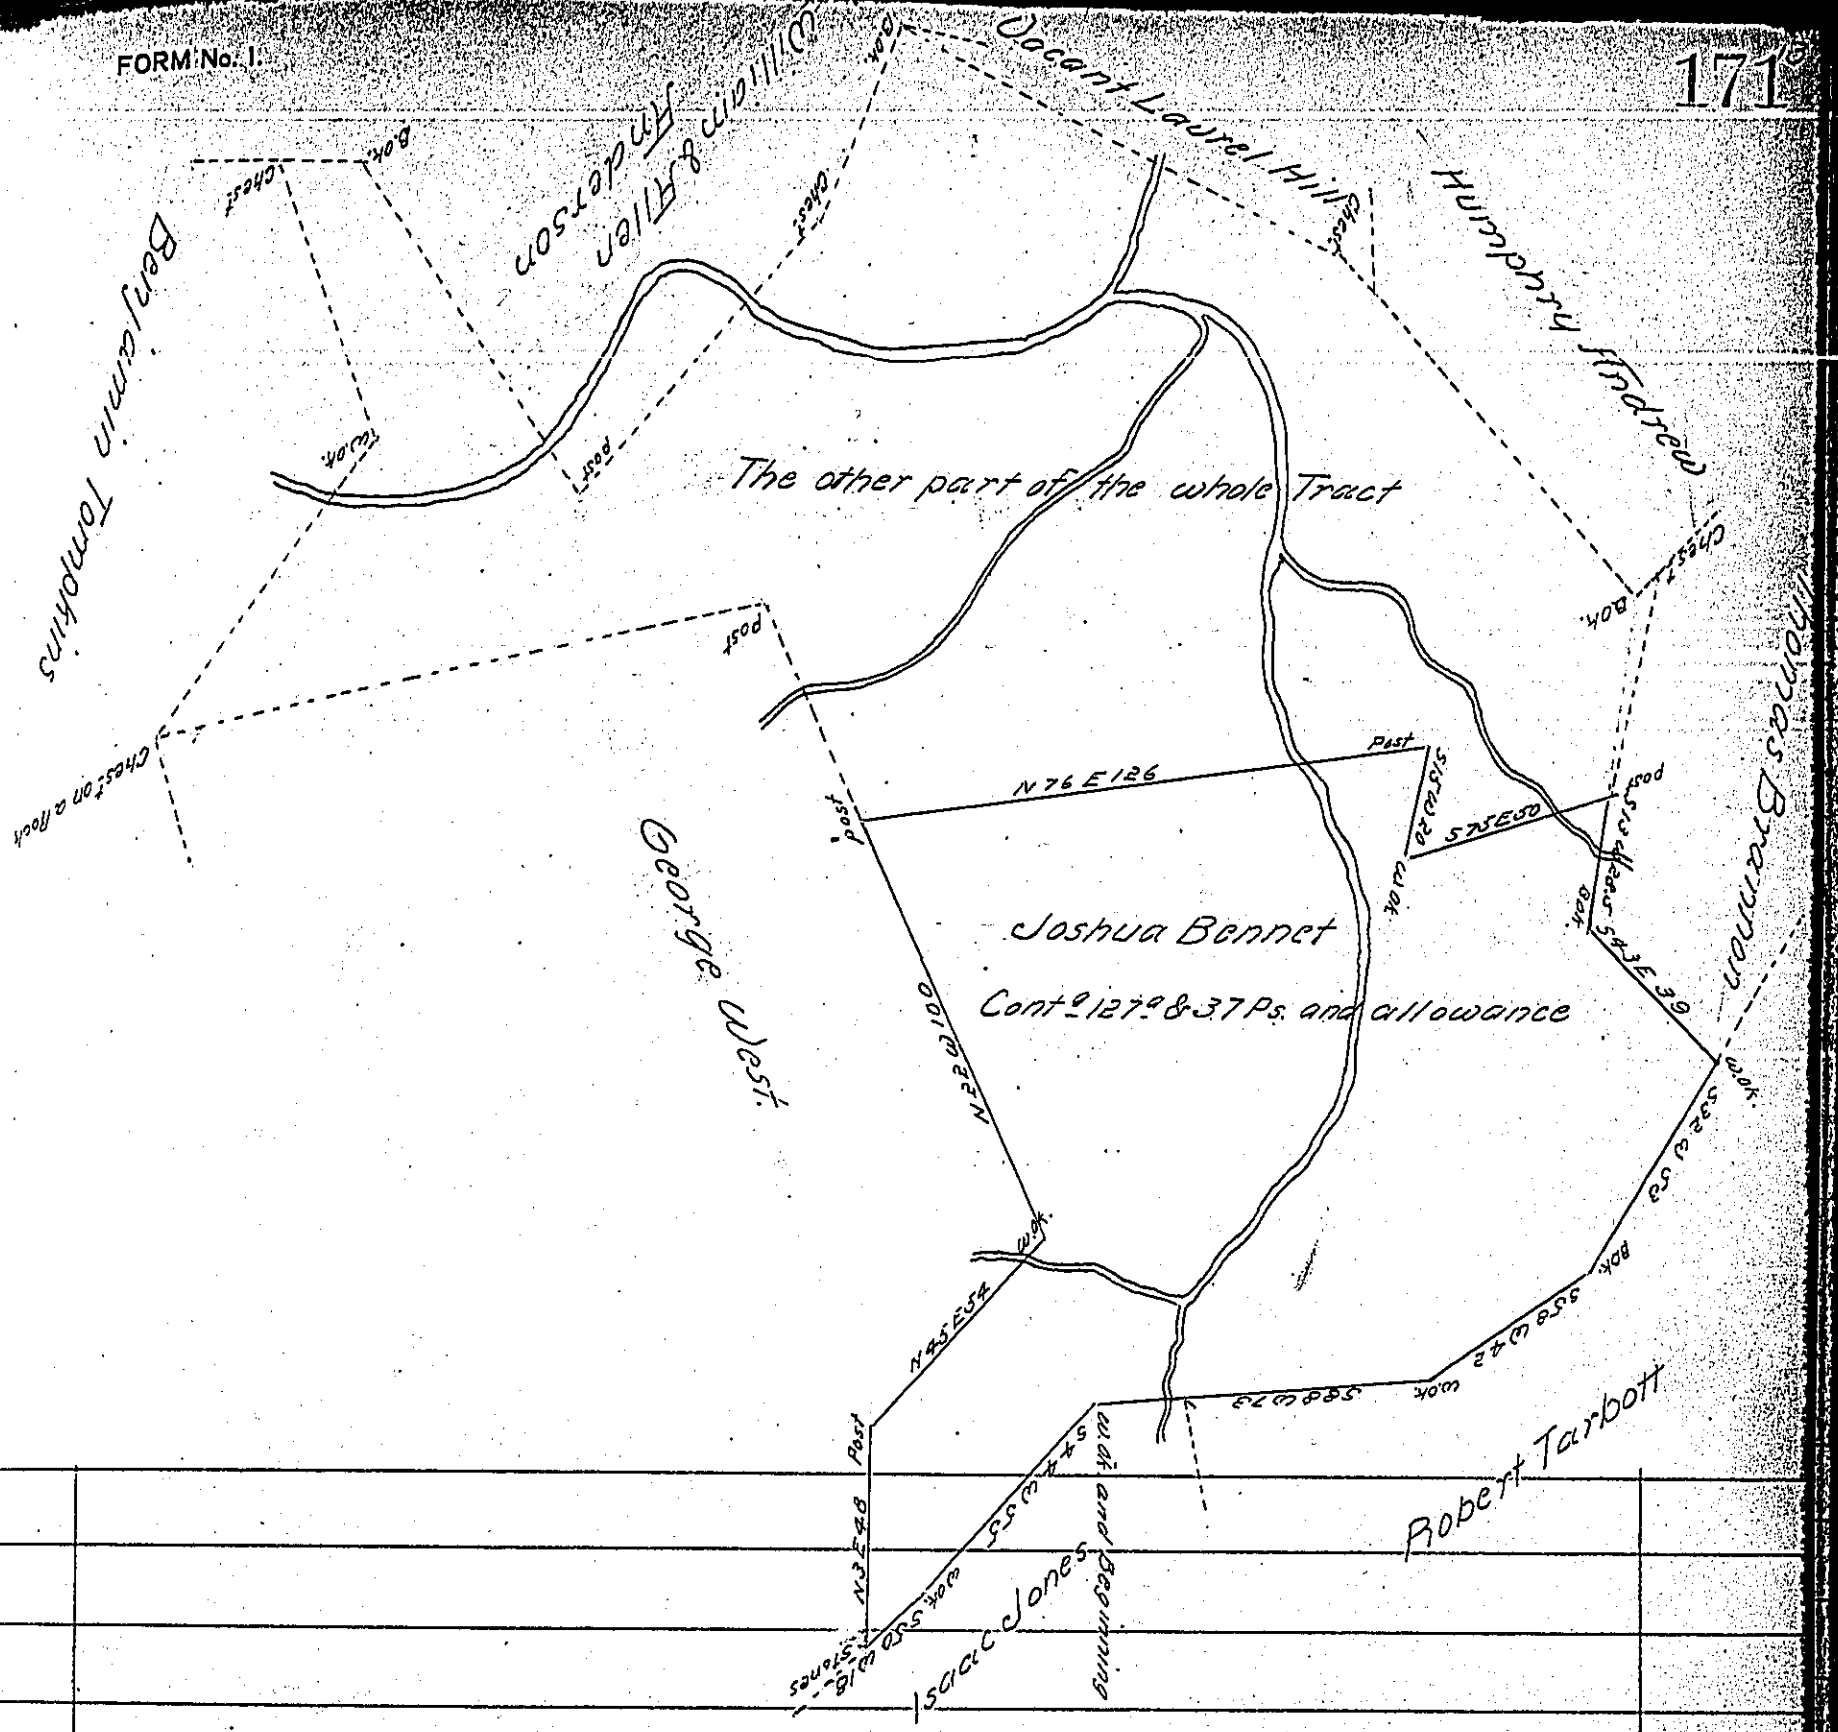

Situate in Fawn Township in the County of York Containing as above set forth 127a & 37 Ps and allowance &c. Being part of a larger Tract of 289a and 31 Perches and allowance of Land which was Originally surveyed by William Kersey late DS on the 15th of the 6th month 1786 In Pursuance of a Warrant for 200a Granted to Joshua Bennet bearing date the 2d day of June Anno Domini 1785 Resurveyed and divided off from the said larger Tract of Land on the 30th day of March AD 1812 for and at the request of the owner Thomas Redman ~~the~~ owner who has now desired the same to be returned for Confirmation the 30th day of May AD: 1814 Per

To Richard T Leech Esq.r
Surveyor General
Harrisburg Pa

Jacob Spangler D.S.

IN TESTIMONY that the above is a copy of the original remaining on file in the Department of Internal Affairs of Pennsylvania, made conformably to an Act of Assembly approved the 16th day of February, 1833, I have hereunto set my Hand and caused the Seal of said Department to be affixed at Harrisburg, this second day of February 1904

James R. Powell

Secretary of Internal Affairs.