FORM No. I.

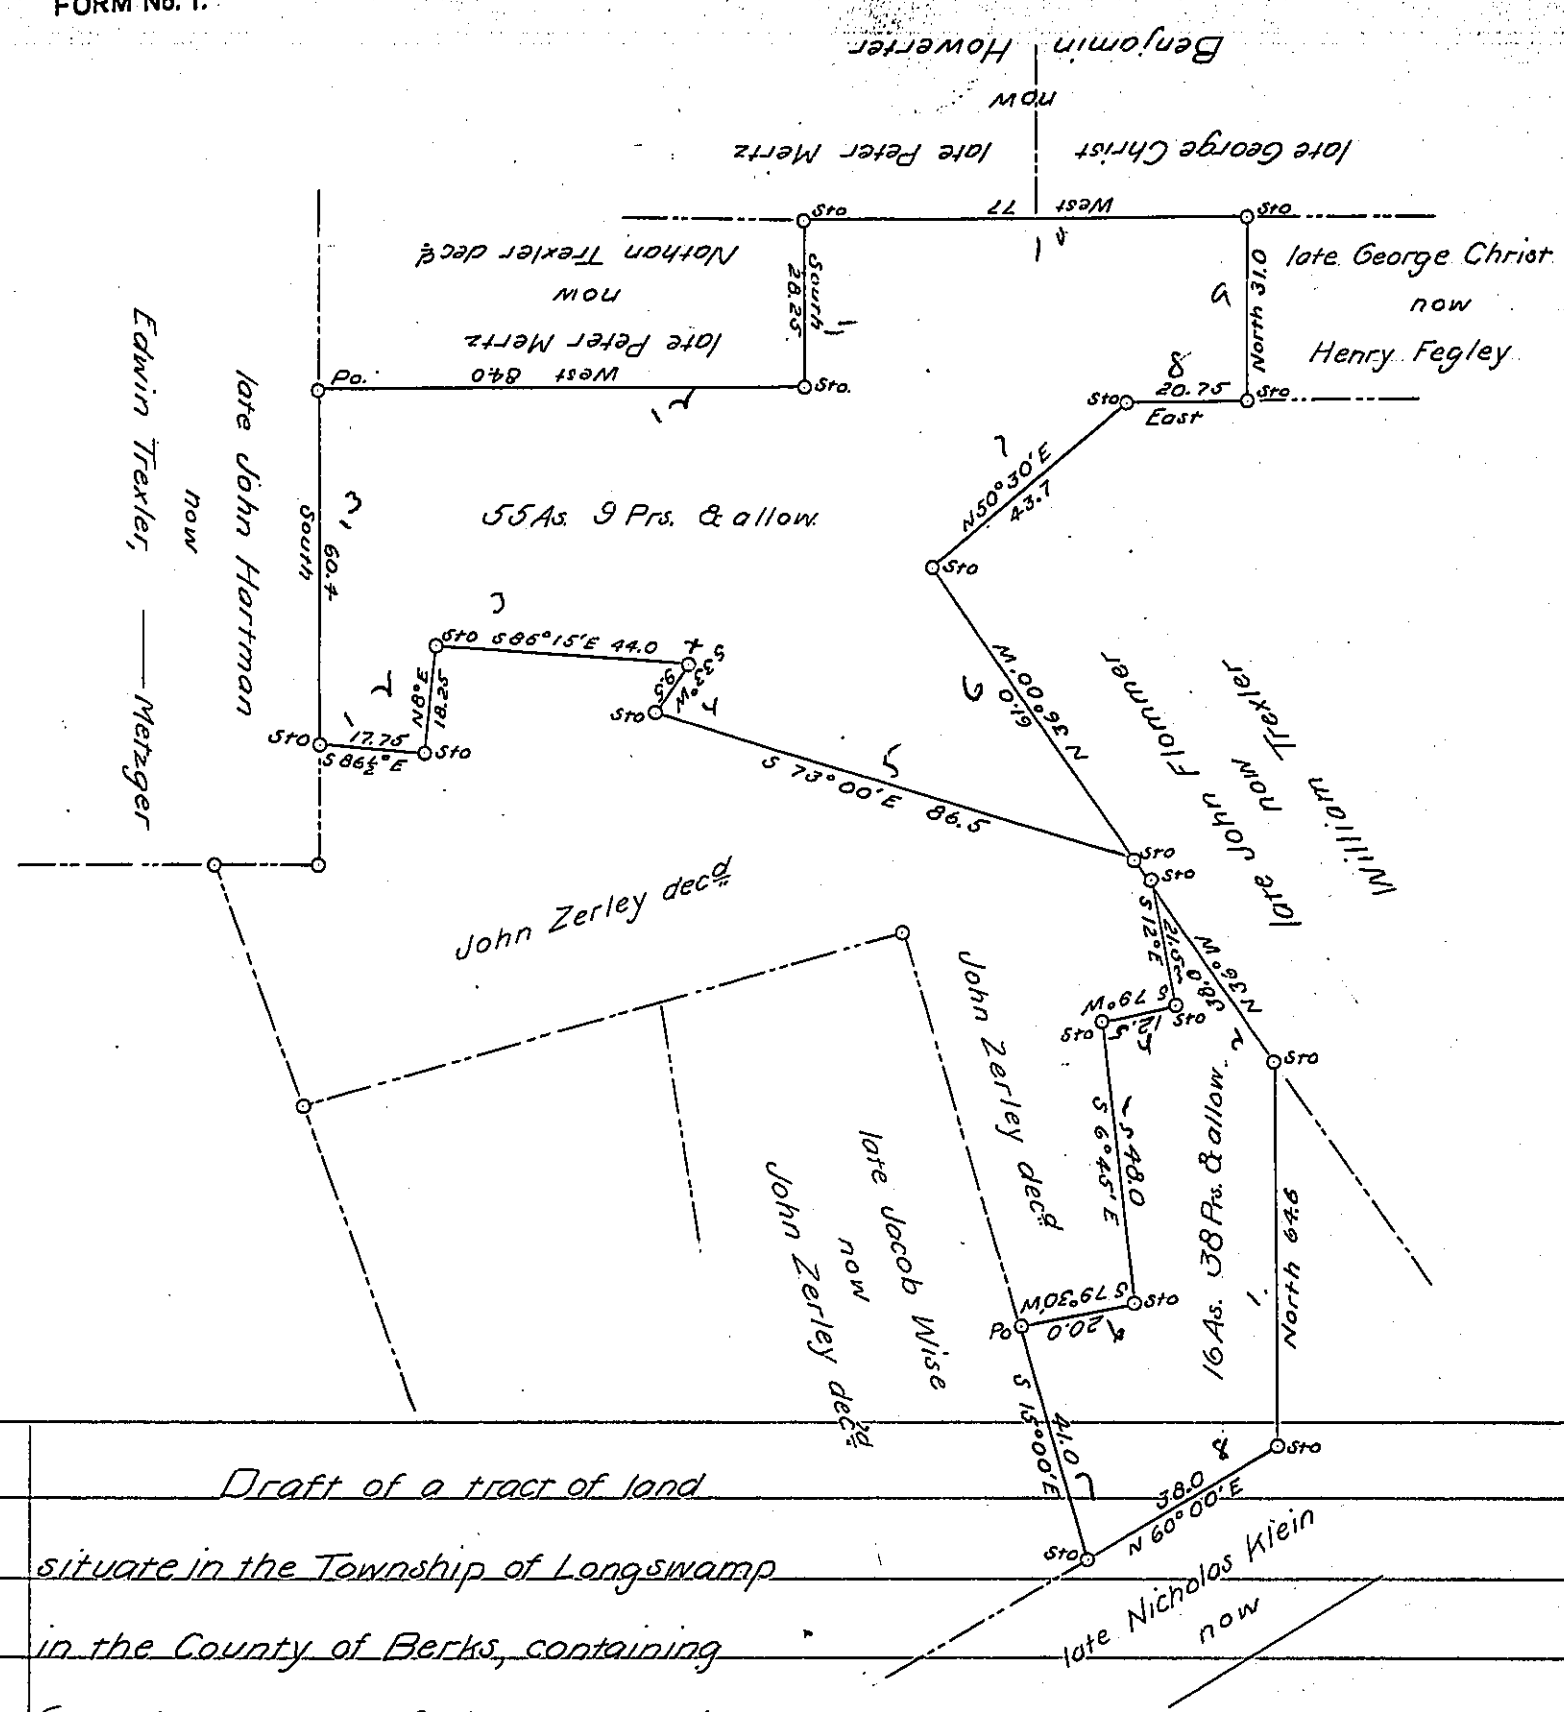

Draft of a tract of land situate in the Township of Longswamp in the County of Berks, containing Seventy one acres, forty seven perches, and the allowance of six per cent. for roads, &c., surveyed for Absalom R Shoemaker, Ananias Z. Shoemaker, George Eck, Isaac Shadler, Henry Brensinger, Edwin H Trexler, and William Trexler, the thirteenth day of June 1873, being part of a large tract of one hundred twenty two acres, one hundred and five perches, and allowance, originally surveyed in pursuance of a warrant granted to Michael Beaver dated the fifth day of February 1752.

Daniel S Zacharias
County Surveyor

To Hon Robert B Beath
Surveyor General.

IN TESTIMONY that the above is a copy of the original remaining on file in the Department of Internal Affairs of Pennsylvania, made conformably to an Act of Assembly approved the 16th day of February, 1833, I have hereunto set my Hand and caused the Seal of said Department to be affixed at Harrisburg, this fourteenth *day of* March *1904*

Isaac B. Brown
Secretary of Internal Affairs.