FORM No. I.

An improvement was made fifty or sixty years ago on a small part of this tract, but it is now abandoned

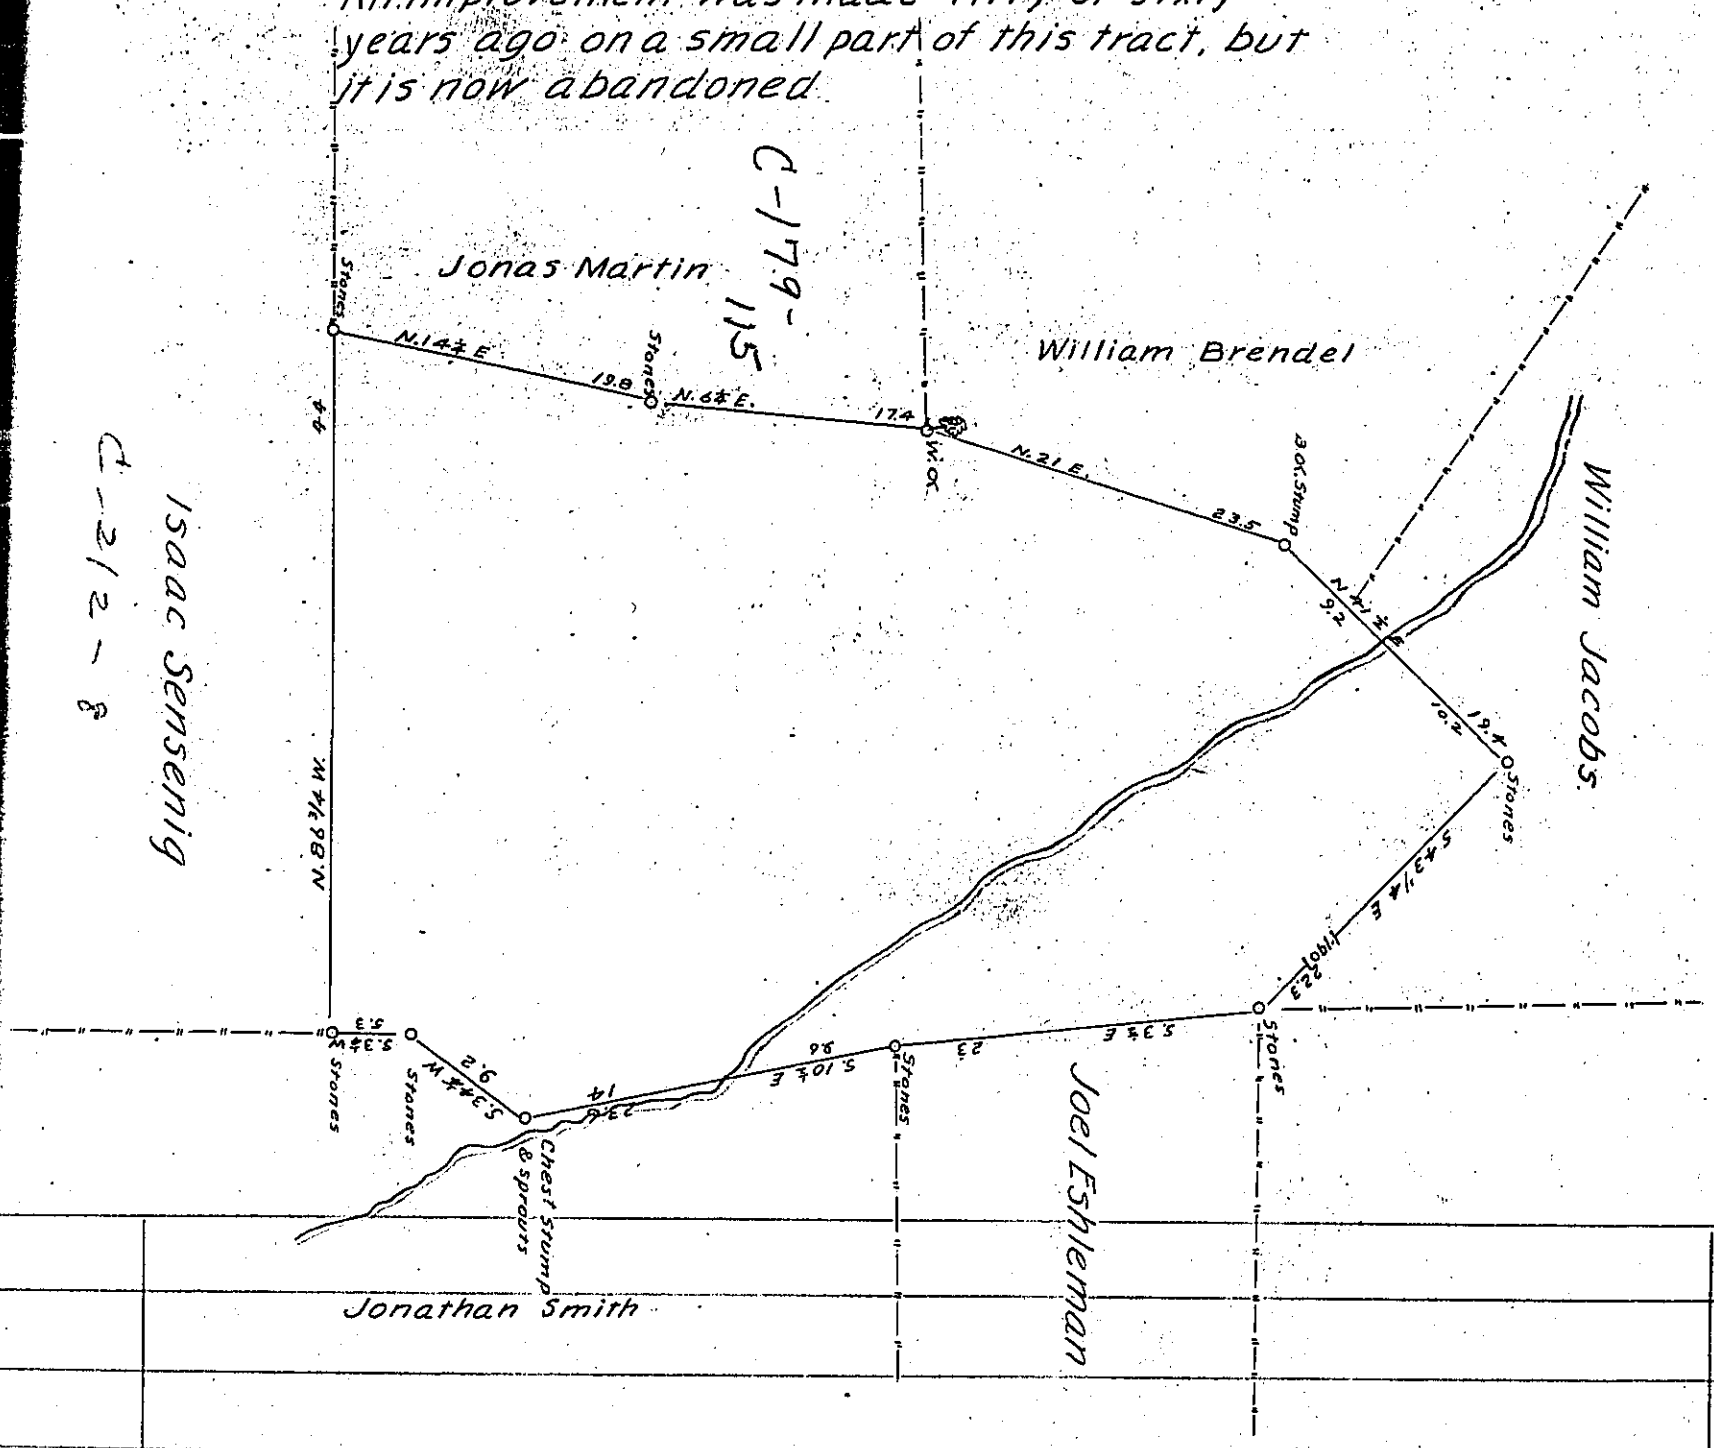

The above Draught represents a tract of land in Brecknock township Lancaster County containing Fourteen Acres and One hundred and forty two perches, with the usual allowance of six per Cent for Roads &c.c. Surveyed October 21st A.D. 1857 in pursuance of a Warrant dated the 22nd day of September A.D. 1857. Granted to Levi H. Bear

John C. Lewis Surveyor
for Lancaster County.

To John Rowe Esqr
Surveyor General

IN TESTIMONY that the above is a copy of the original remaining on file in the Department of Internal Affairs of Pennsylvania, made conformably to an Act of Assembly approved the 16th day of February, 1833, I have hereunto set my Hand and caused the Seal of said Department to be affixed at Harrisburg, this eighth day of February 1904.

Secretary of Internal Affairs.