FORM No. I.

149

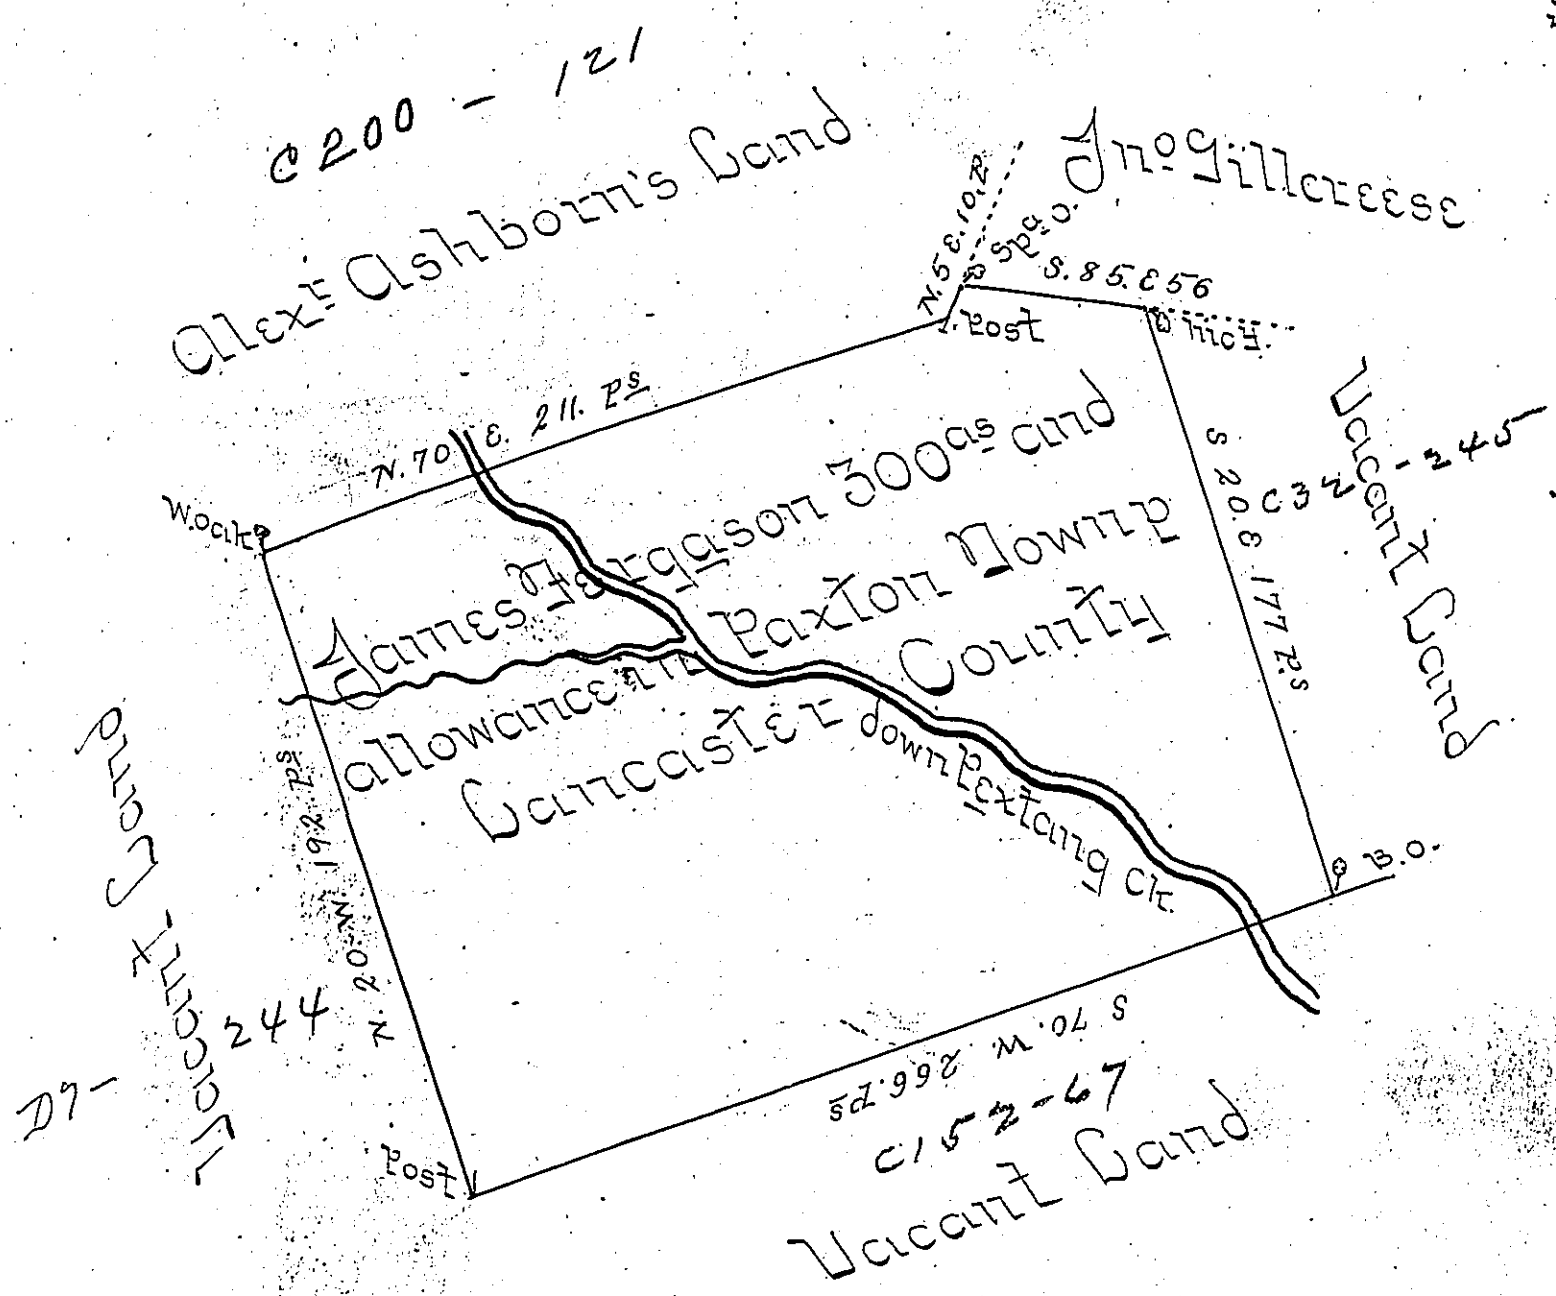

A Draught of James Ferguson's Land situate in Paxton Township in the County of Lancaster Containing Three hundred Acres & Allowance for Roads &c by Virtue of the Honble Prop^ts Warrant Dated the ~~[illegible]~~ Ninth day of ~~[illegible]~~ January in the year of our Lord 1737

Surveyed the 2^d Day of March 1747/8

By - Ed^w Smout

To Mr Nicholas Scull
Surveyor General

IN TESTIMONY that the above is a copy of the original remaining on file in the Department of Internal Affairs of Pennsylvania, made conformably to an Act of Assembly approved the 16th day of February, 1833, I have hereunto set my Hand and caused the Seal of said Department to be affixed at Harrisburg, this fifth *day of* April *1904.*

Isaac B. Brown
Secretary of Internal Affairs.