FORM No. I.

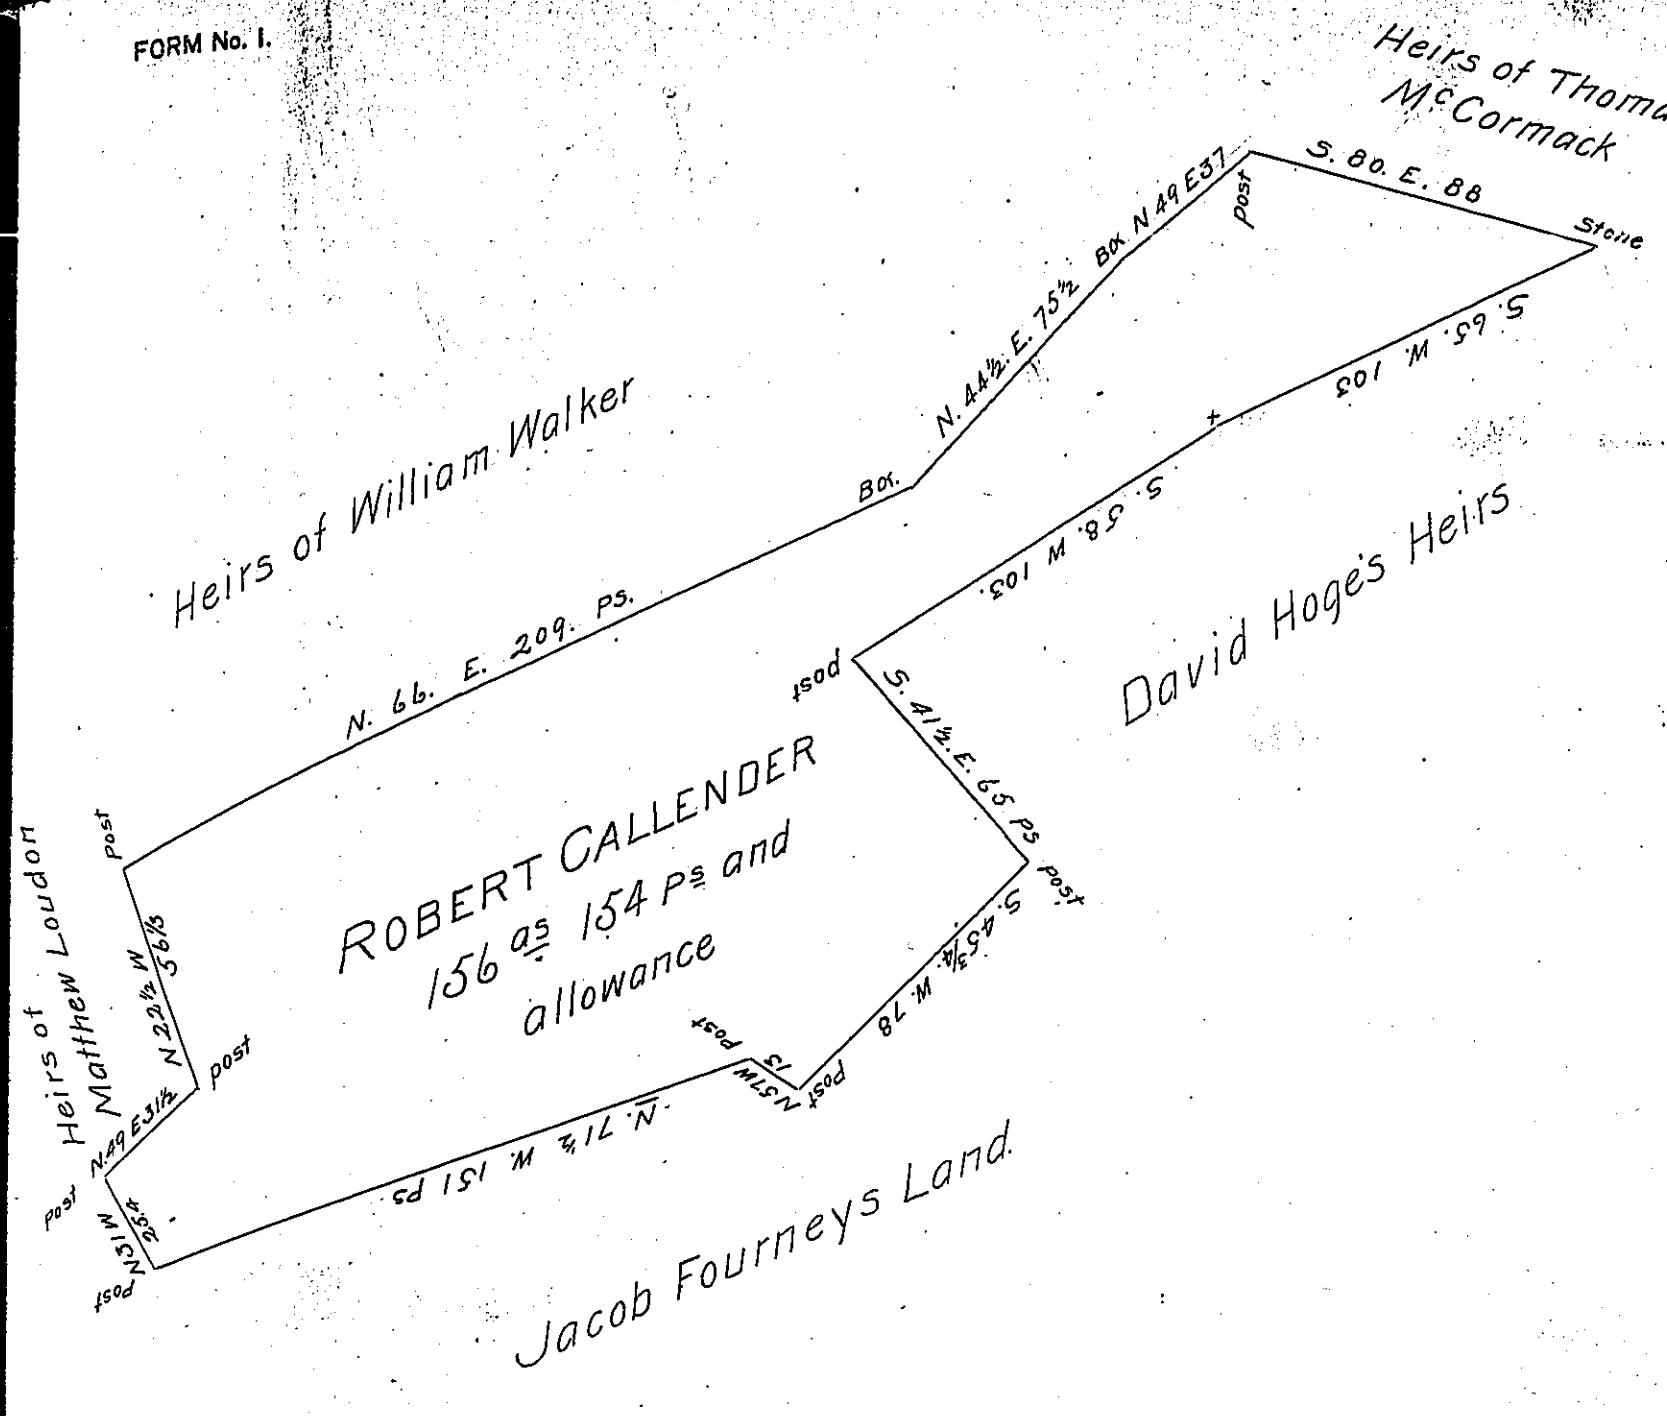

A Draught of a tract of Land situated in East pennsborough Township Cumberland County Containing 156 as 154 Ps: and the Usual allowance of six P Cent for Roads &c Surveyed on a warrant granted to Robert Callender, bearing date the 3d day of June 1763. And Resurveyed the 16th day of March 1806.

I Certify that the above is a true Copy of a draught remaining in the Dep.y Surv.r office. signed Wm Ramsey D.S.

July 10th 1806. Wm Wheeler D.S.

To Samuel Cochran Esq.r S.G.

IN TESTIMONY that the above is a copy of the original remaining on file in the Department of Internal Affairs of Pennsylvania, made conformably to an Act of Assembly approved the 16th day of February, 1833, I have hereunto set my Hand and caused the Seal of said Department to be affixed at Harrisburg, this thirteenth *day of* April *1904.*

Isaac B. Brown

Secretary of Internal Affairs.