FORM No. I.

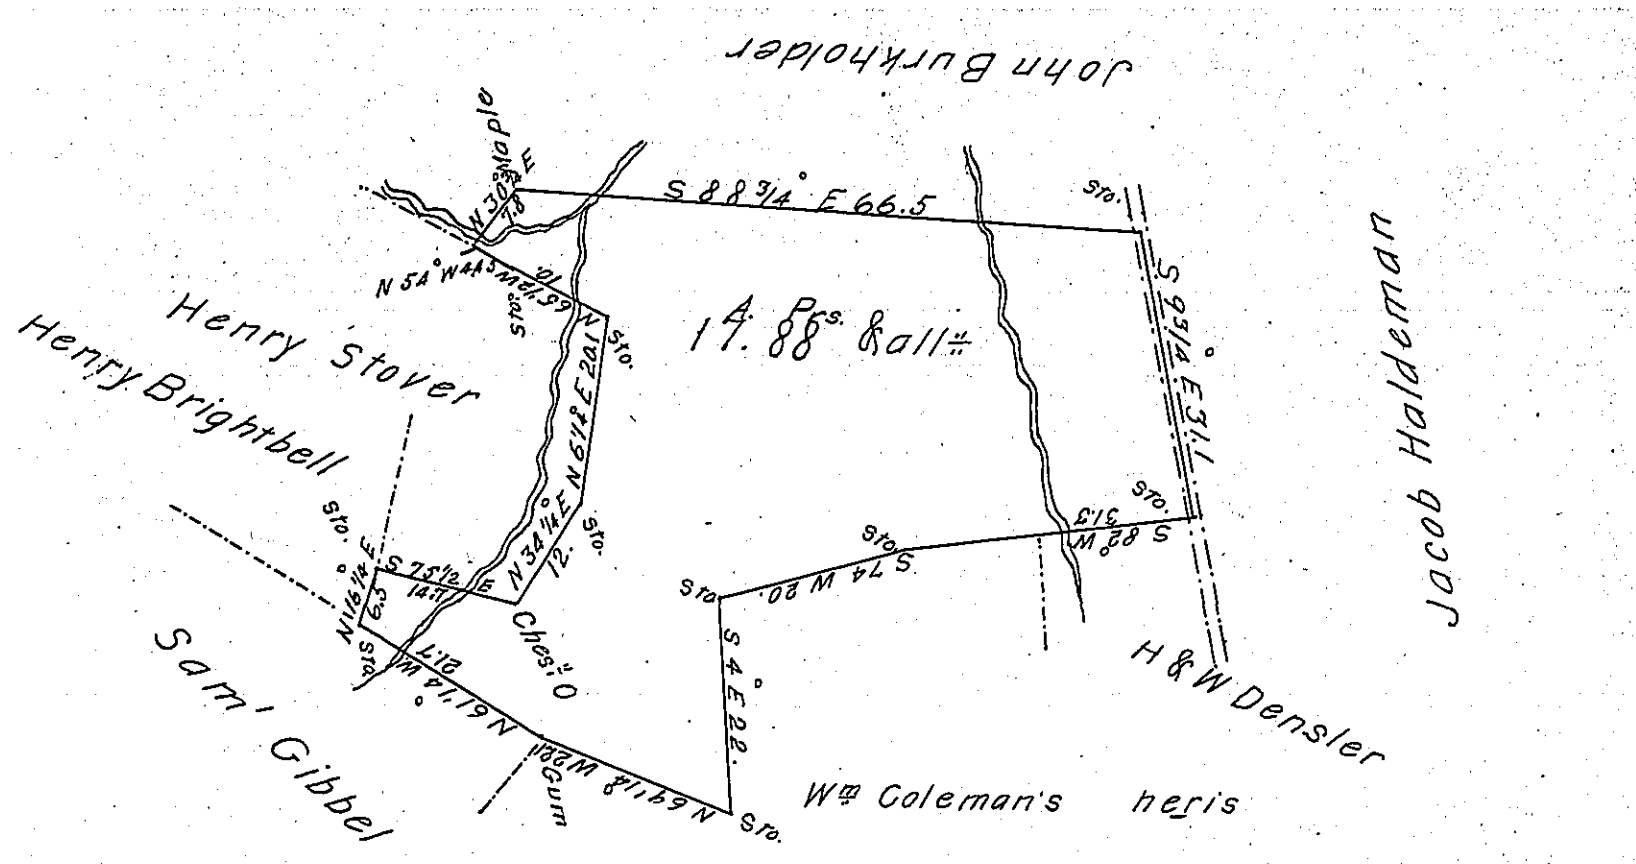

True Meridian Courses
Var. 4 1/4° W.

The above described tract of land is Situate in Londonderry township in the County of Lebanon Containing Seventeen acres eighty eight perches and all ce of Six per Ct. Being part of a larger tract of land of 343 as & all ce of Six per Cent for roads &c. Surveyed to Robert Boyd the 14th day of March A.D. 1754 On Warrant dated the 16th day of January A.D. 1752 The above Surveyed the 2d day of June A.D 1868. To Henry Stover.

To J.M. Campbell, Esq. Surveyor General of Penna. } By Thos Kramer for G.W. Mase Esq. Dep. Surr.

Approved & signed June 30, 1868
G.W. Mase County Surveyor

IN TESTIMONY that the above is a copy of the original remaining on file in the Department of Internal Affairs of Pennsylvania, made conformably to an Act of Assembly approved the 16th day of February, 1833, I have hereunto set my Hand and caused the Seal of said Department to be affixed at Harrisburg, this first day of February 1904

Thomas J. Brasher
Secretary of Internal Affairs.