FORM No. I.

34

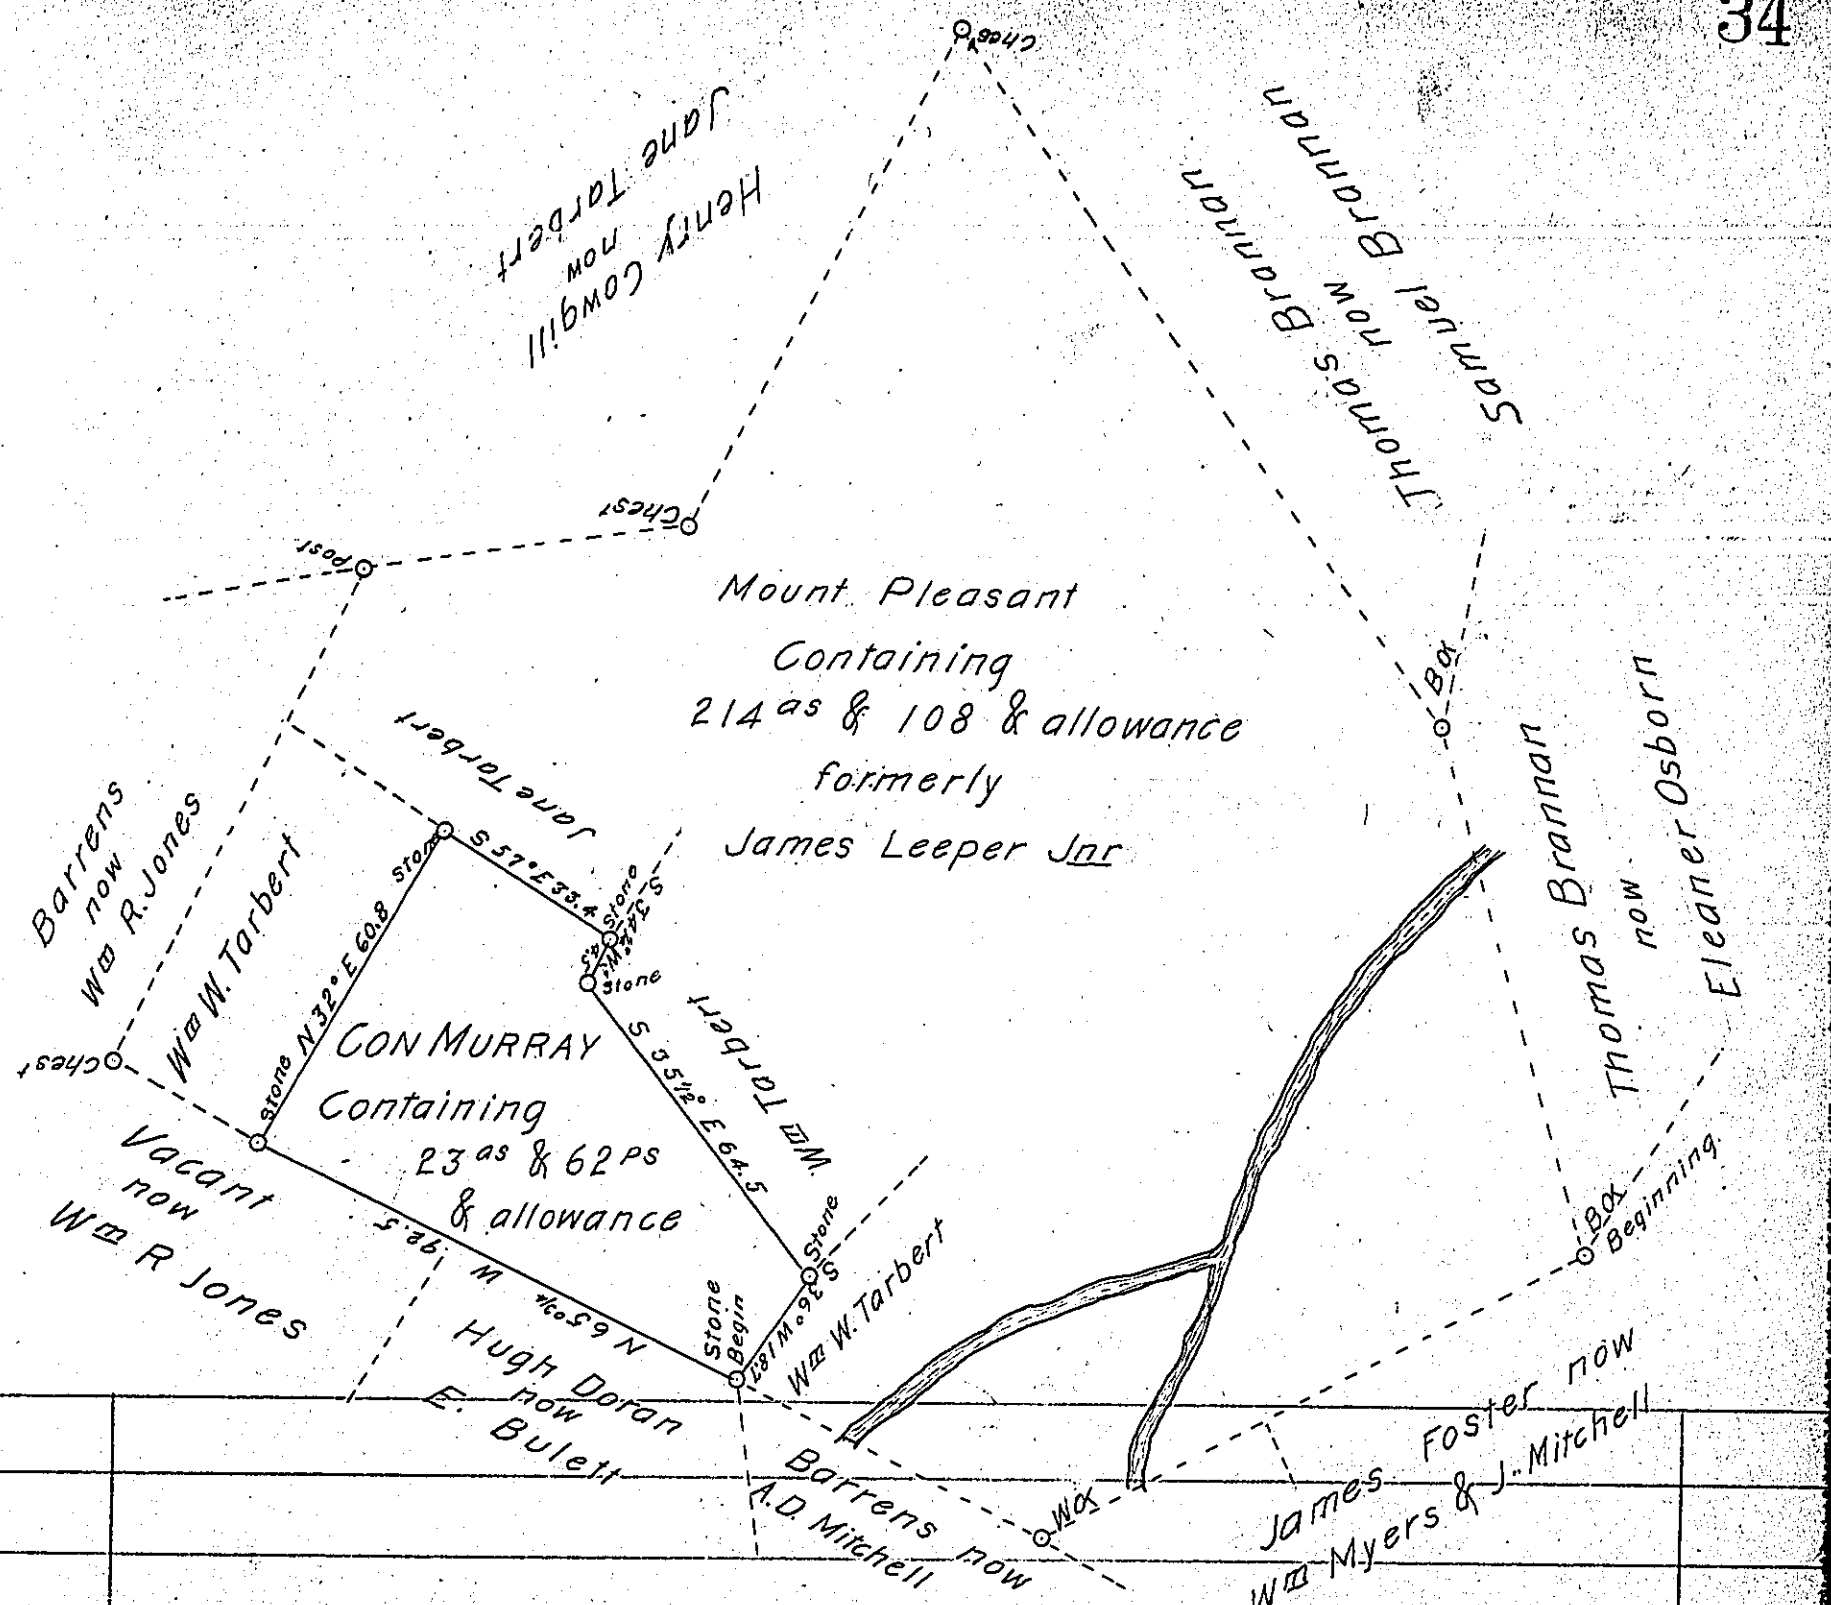

Situate in the Township of Fawn and County of York and containing as above set forth 23 as & 62 perches and the usual allowance of Six per cent &c it being part of a larger tract of 214 as & 108 ps and the allowancewhich was originally surveyed by John Churchman in pursuance of two warrants granted to Richard Barnett one for 100 as the other for 50 as Dated on the 12th Day of December A.D. 1745 and was resurveyed for James Leeper Jnr on the first day of the 12th month A.D. 1769 by William Matthews DS. and now February the 8th A.D. 1868 at the request of William Tarbert executor of John Tarbert Decd the above lot of 23 as & 62 ps & the allowance is cut & divided from said larger tract, calculated, platted and now returned for confirmation April 4. 1868 S.H. Bailey C.S.

To J.M. Campbell Surveyor General

IN TESTIMONY that the above is a copy of the original remaining on file in the Department of Internal Affairs of Pennsylvania, made conformably to an Act of Assembly approved the 16th day of February, 1833, I have hereunto set my Hand and caused the Seal of said Department to be affixed at Harrisburg, this twentyfifth day of January 1904

Secretary of Internal Affairs.