FORM No. I.

See - D - 52 - 247 + 250 58

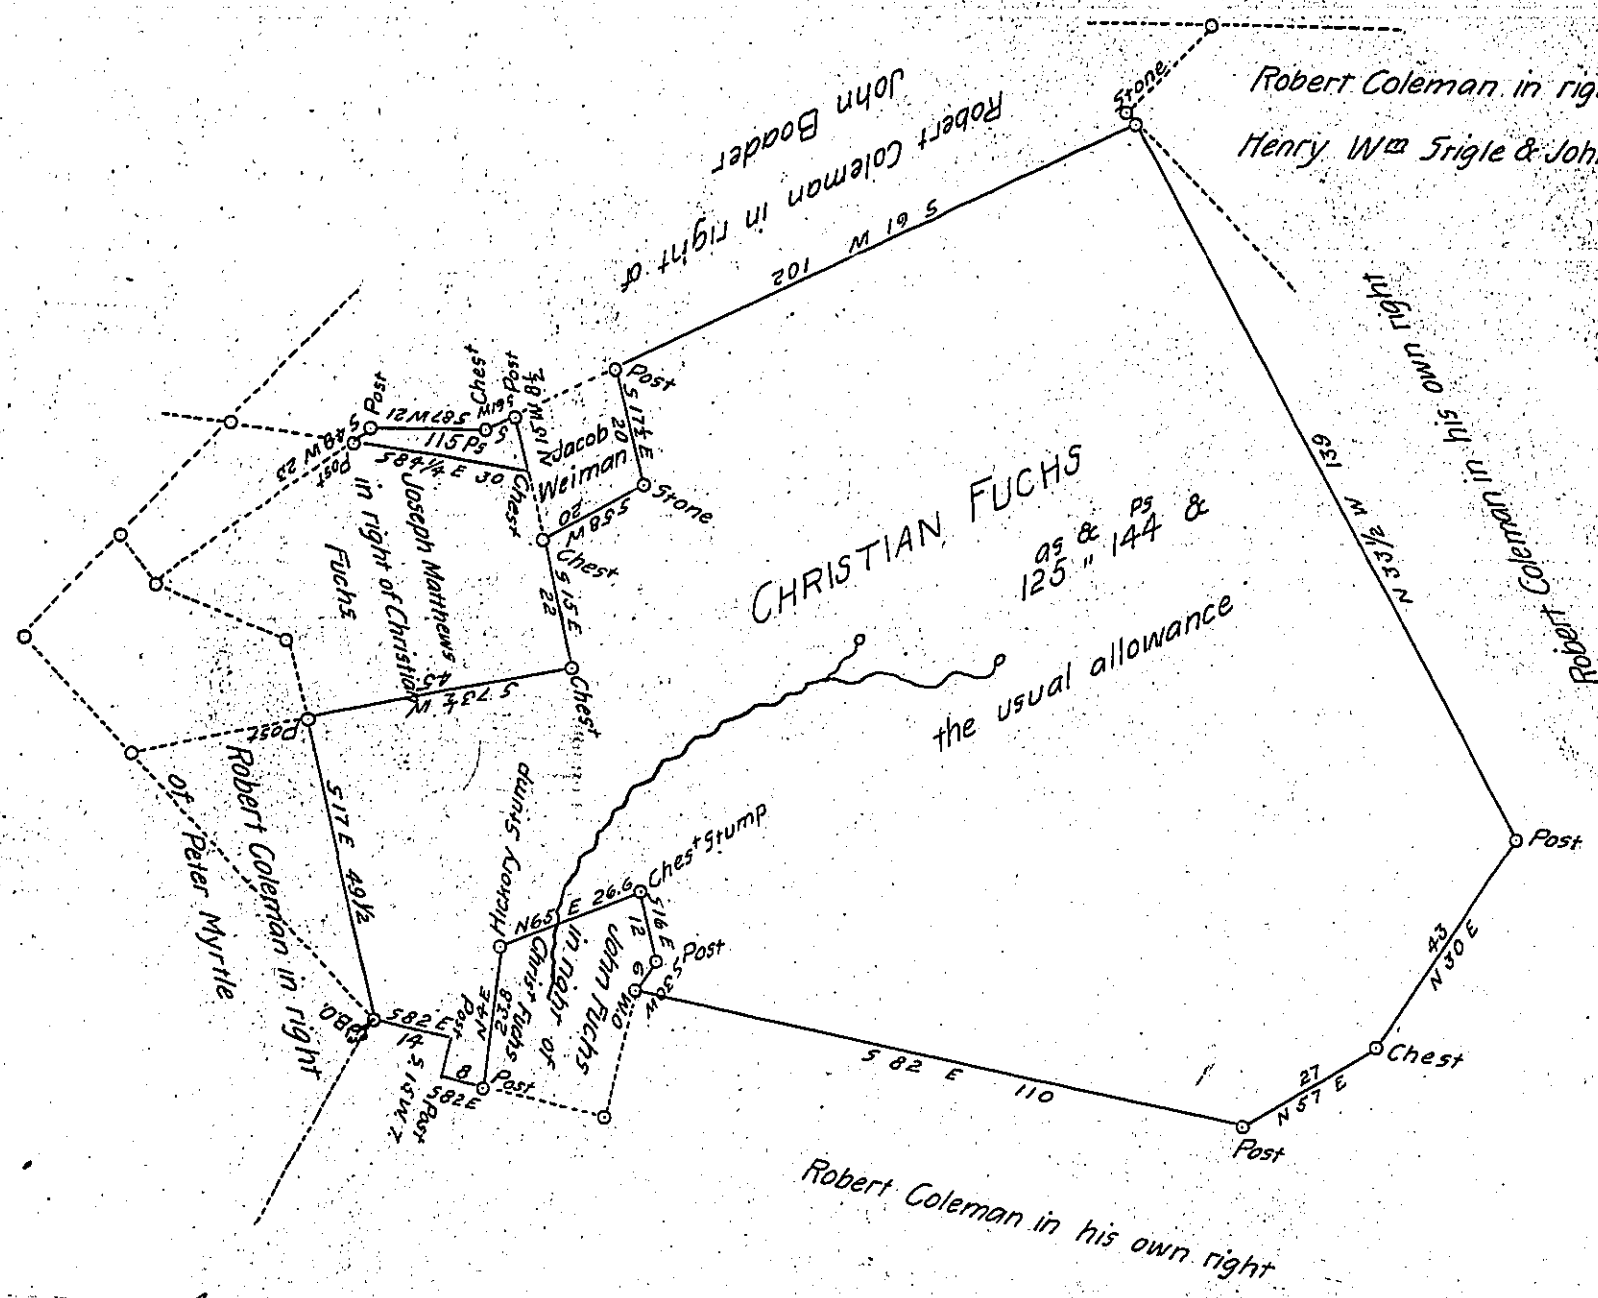

A draught of Two Tracts of land situate in Elizabeth Township Lancaster County the one thereof Containing one hundred and twenty five acres and one hundred and forty four perches & the allowance. And the small piece containing one hundred and fifteen perches and the usual allowance of Six p cent for road &c both Tracts being part and parcel of a larger Tract of land containing one hundred & forty seven acres & forty four perches &c by Virtue of an Application N° 3615 dated the 11th day of October 1768 granted to Christian Fuchs. Surveyed the above described Tracts of land the 3d of May Anno domini 1819 for Robert Coleman Esqr

Jacob Hibshman D.S.

I approve of the above Survey to be accepted in the Surveyor Generals Office February 20th 1824

To Samuel Cochran Esqr Surveyor General

Henry Carpenter D.S.

IN TESTIMONY that the above is a copy of the original remaining on file in the Department of Internal Affairs of Pennsylvania, made conformably to an Act of Assembly approved the 16th day of February, 1833, I have hereunto set my Hand and caused the Seal of said Department to be affixed at Harrisburg, this seventh *day of* April *1904*

Isaac B. Brown

Secretary of Internal Affairs.