FORM No. I.

109

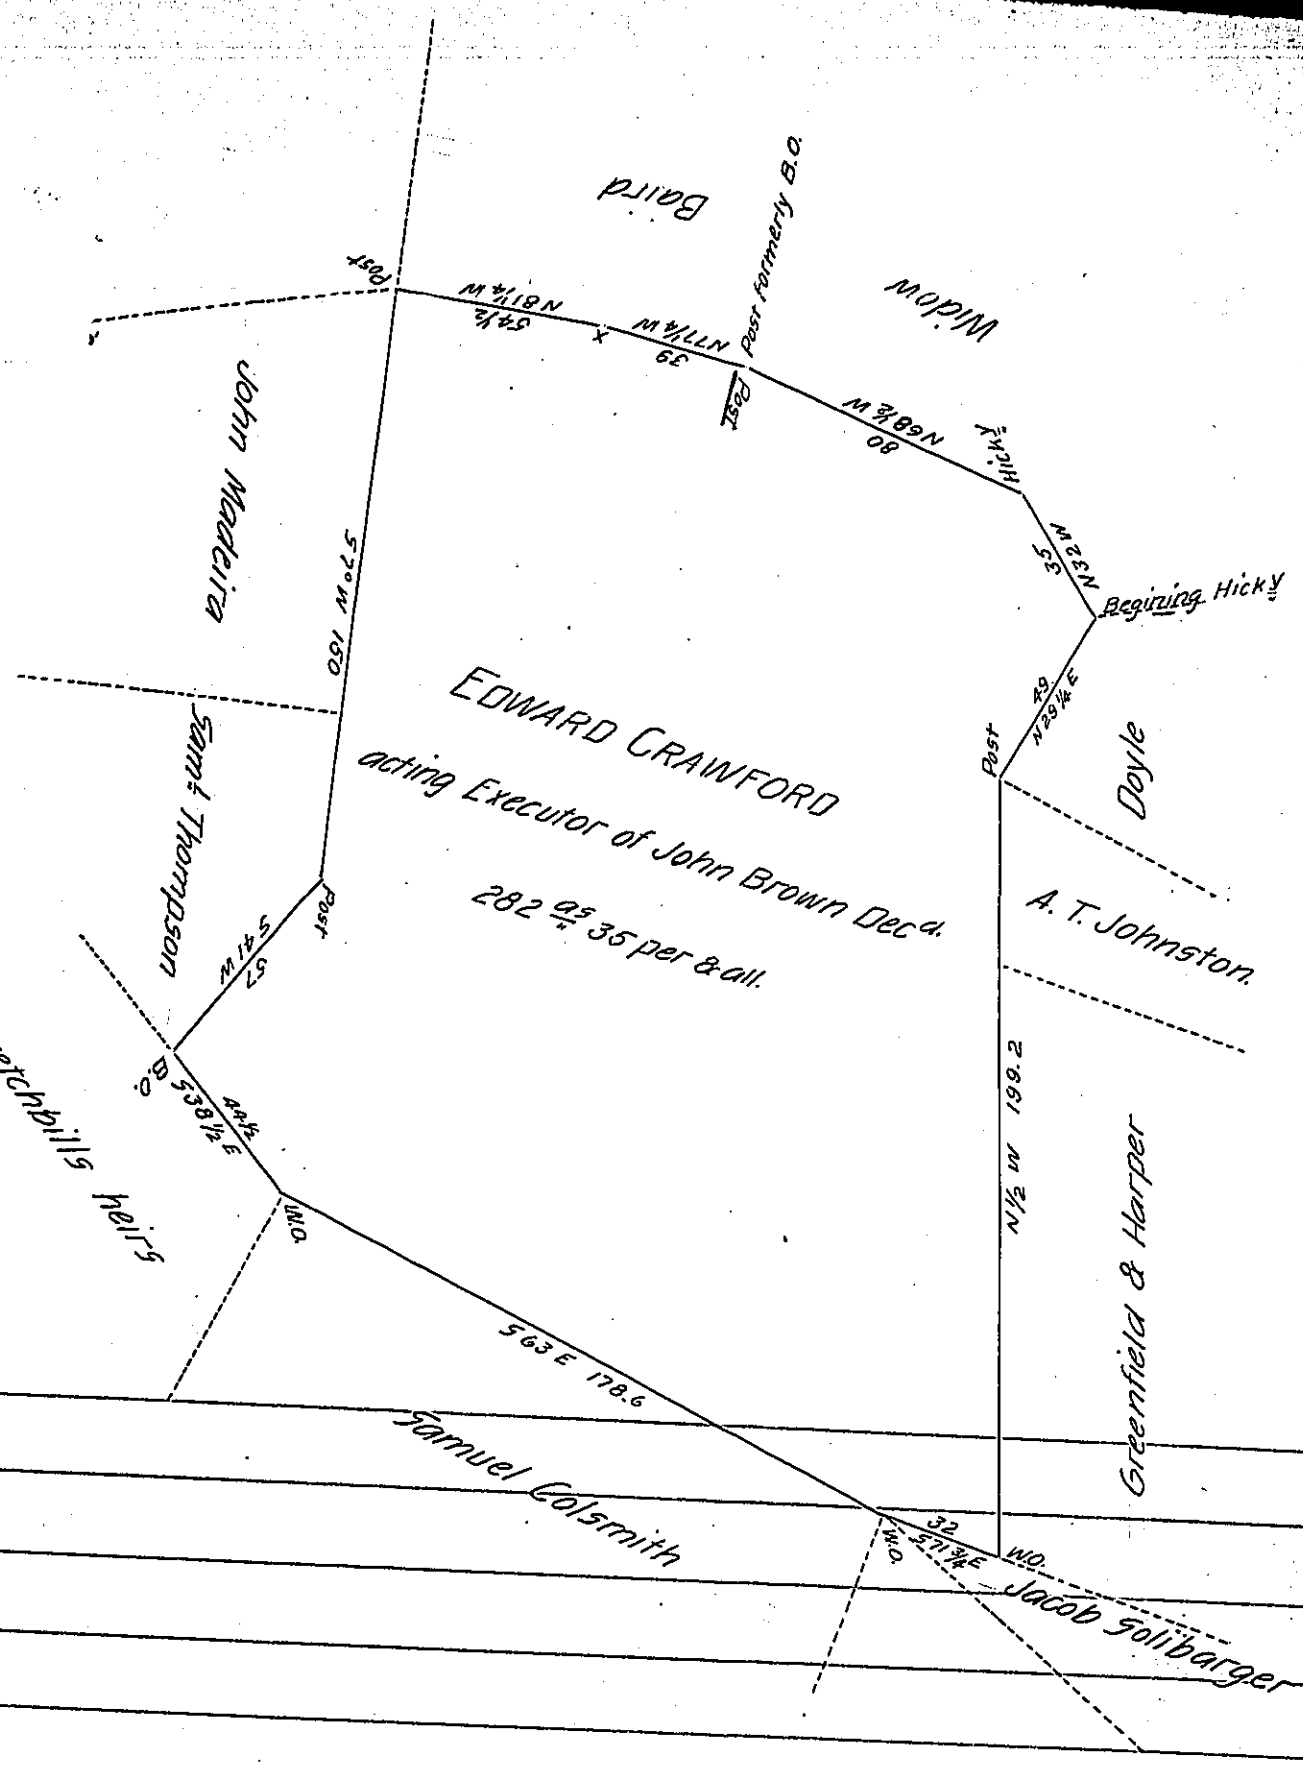

A Draft of a tract of land situate in Hamilton Township Franklin County containing two hundred and eighty two acres & thirty five perches & allowance of Six per cent for roads &c. Surveyed the 9th day of June 1826 in pursuance of a warrant granted Edward Crawford acting Executor of John Brown Dec'd for 250 as dated the 2nd day of June 1826.

William Hamilton D. S.

To Gab'l Hiester Esq'r Sur'r Gen'l

IN TESTIMONY that the above is a copy of the original remaining on file in the Department of Internal Affairs of Pennsylvania, made conformably to an Act of Assembly approved the 16th day of February, 1833, I have hereunto set my Hand and caused the Seal of said Department to be affixed at Harrisburg, this fourth *day of* May *1904.*

Isaac B. Brown

Secretary of Internal Affairs.