FORM No. I.

C-29

1

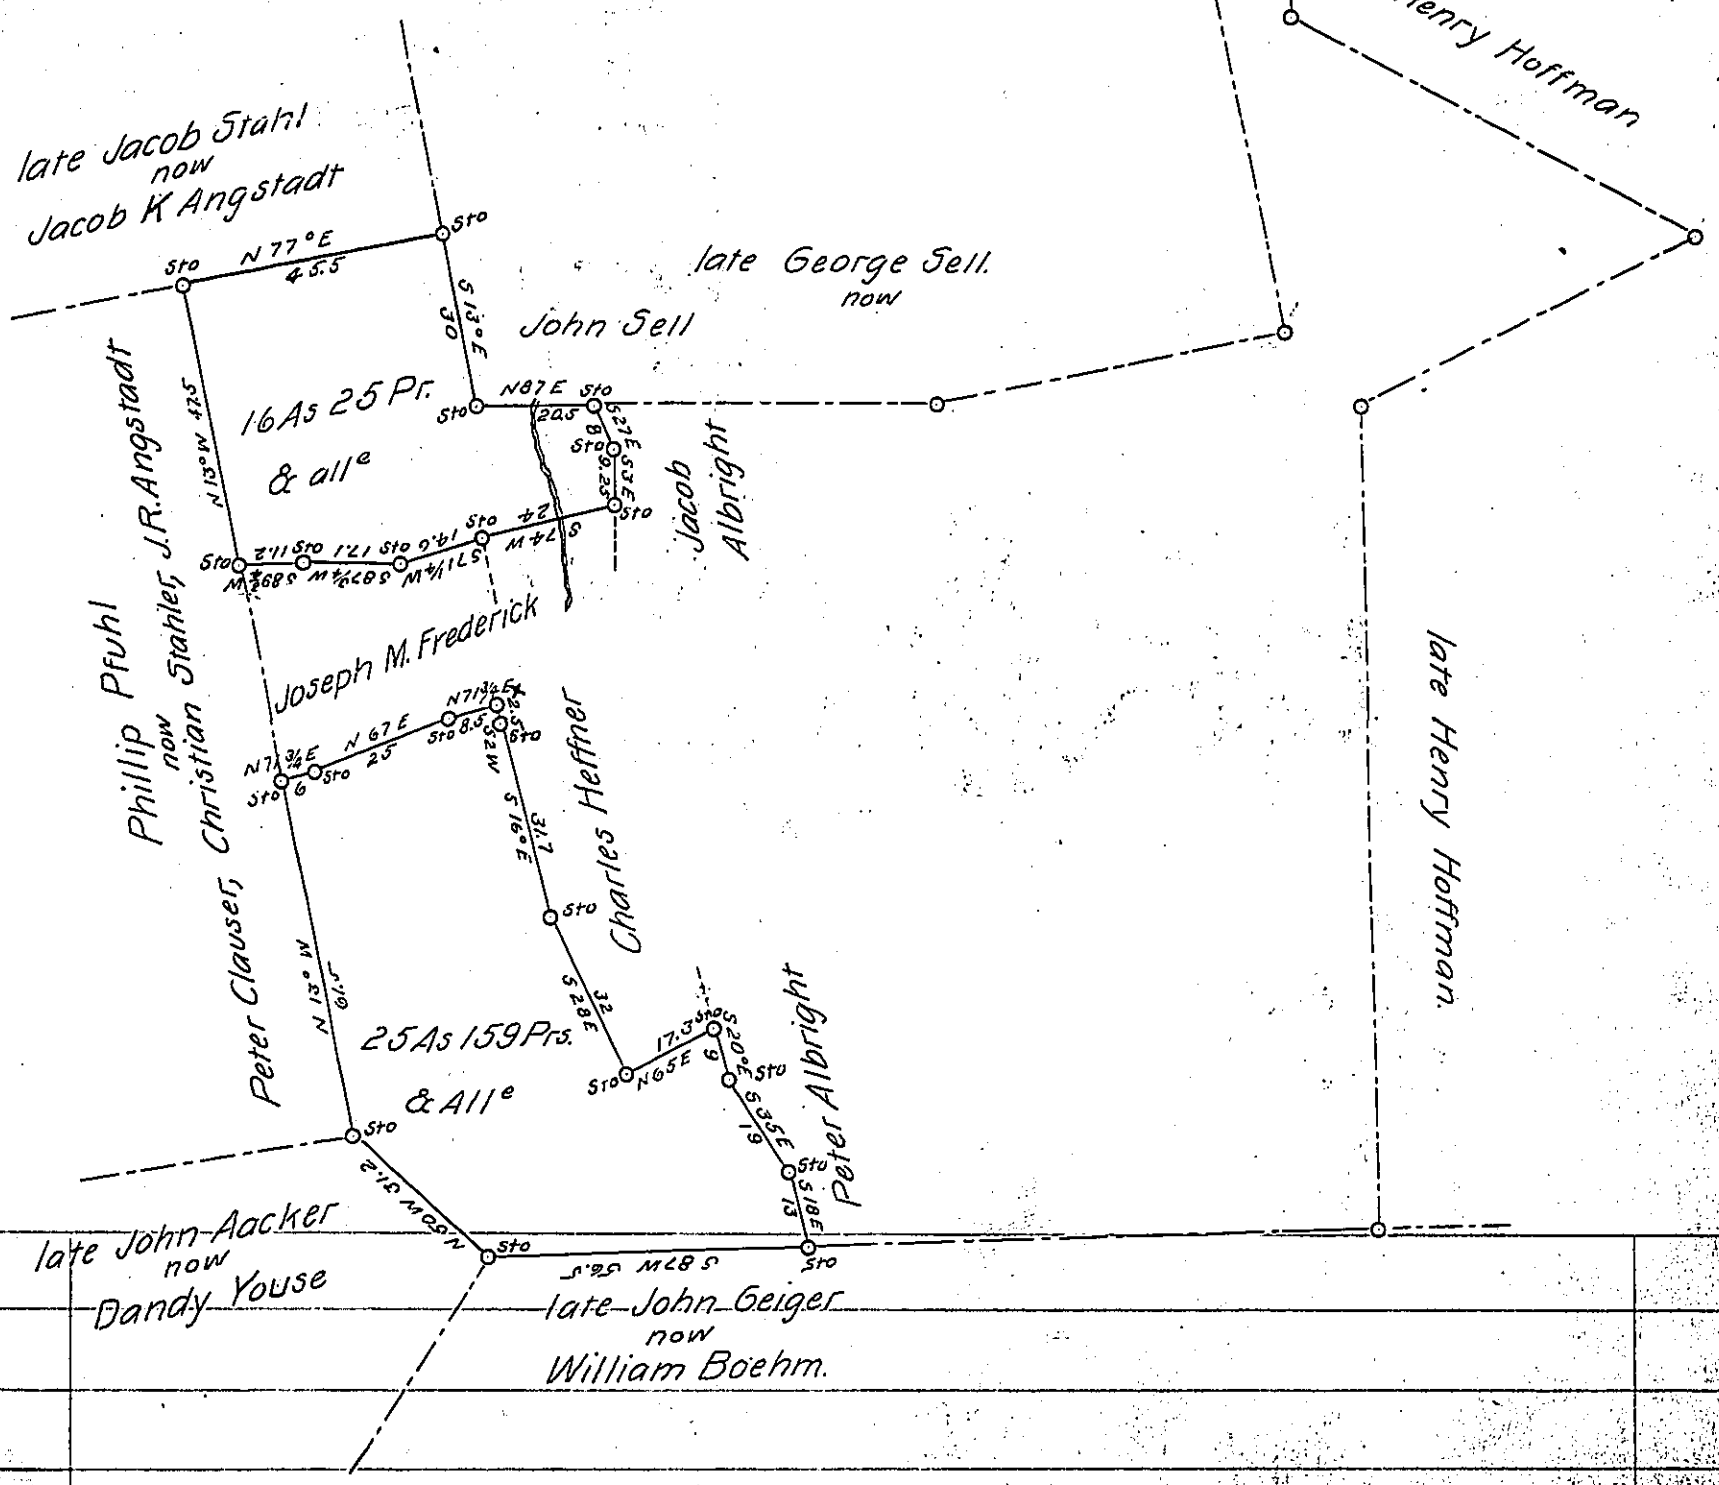

Draft of a tract of land situate in the Township of Rockland in the County of Berks, containing Forty Two acres, Twenty four perches, and the allowance of six percent for roads &c., surveyed for William Boehm, Jacob Frederick, Reuben Mertz and Abraham Beidler the Twenty eight day of February 1873 being part of a large tract of One hundred & Eighty three acres Ninety seven perches, and allowance, originally surveyed in pursuance of a Warrant granted to John Beeber dated the Eighteenth day of March 1746

Daniel S. Zacharias

To Hon R B Beath — County Surveyor

Surveyor General

IN TESTIMONY that the above is a copy of the original remaining on file in the Department of Internal Affairs of Pennsylvania, made conformably to an Act of Assembly approved the 16th day of February, 1833, I have hereunto set my Hand and caused the Seal of said Department to be affixed at Harrisburg, this sixteenth *day of* March *1904*

Secretary of Internal Affairs.