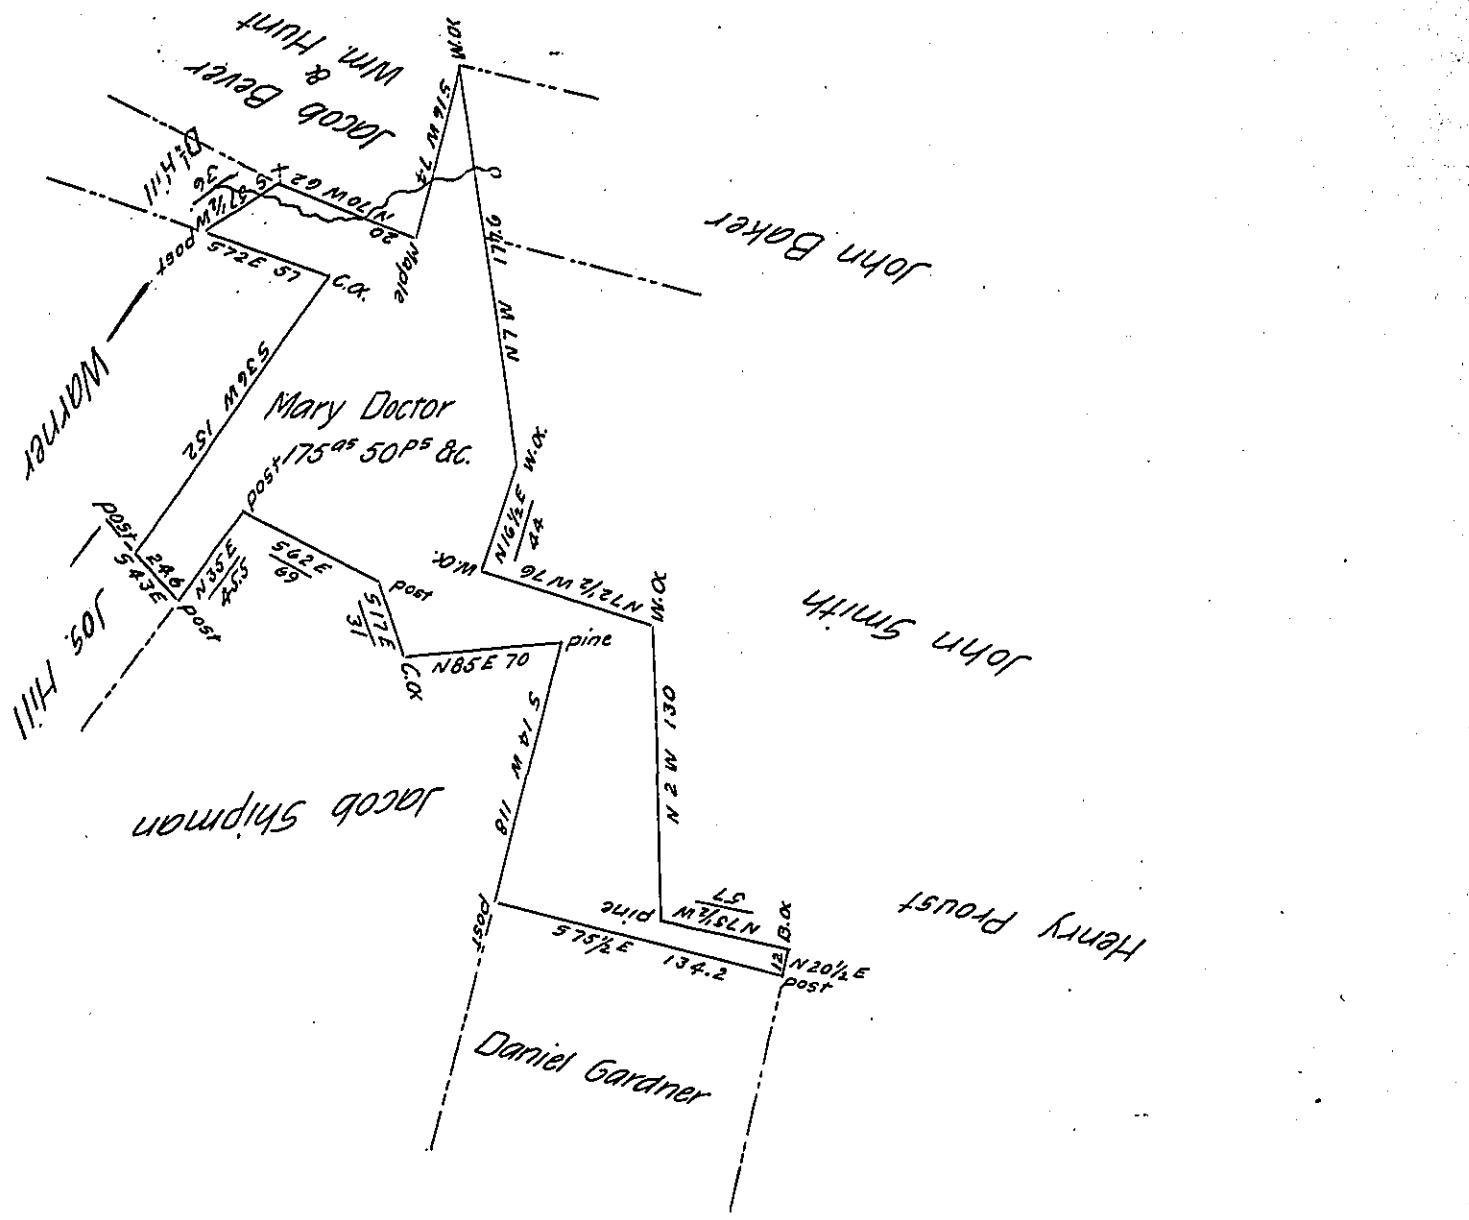

Survey^d the above discribed tract of land on the 13th day of April 1816 for Mary Doctor by virtue of her Warrant dated the 25th day of March 1816 – Containing one hundred & seventy five acres & fifty perch & allowance of six per cent for Roads &c – Situated in Moreland Township Lycoming County & bounded as above discribed – There is about twelve acres clear^d land on the premisis a house with a famely residing therein

David M^cMicken D S

To Richard T. Leech Esq^r

Surveyor General

IN TESTIMONY that the above is a copy of the original remaining on file in the Department of Internal Affairs of Pennsylvania, made conformably to an Act of Assembly approved the 16th day of February, 1833, I have hereunto set my Hand and caused the Seal of said Department to be affixed at Harrisburg, this fifth day of July 1904.

Isaac D. Bromley

Secretary of Internal Affairs