FORM No. 1.

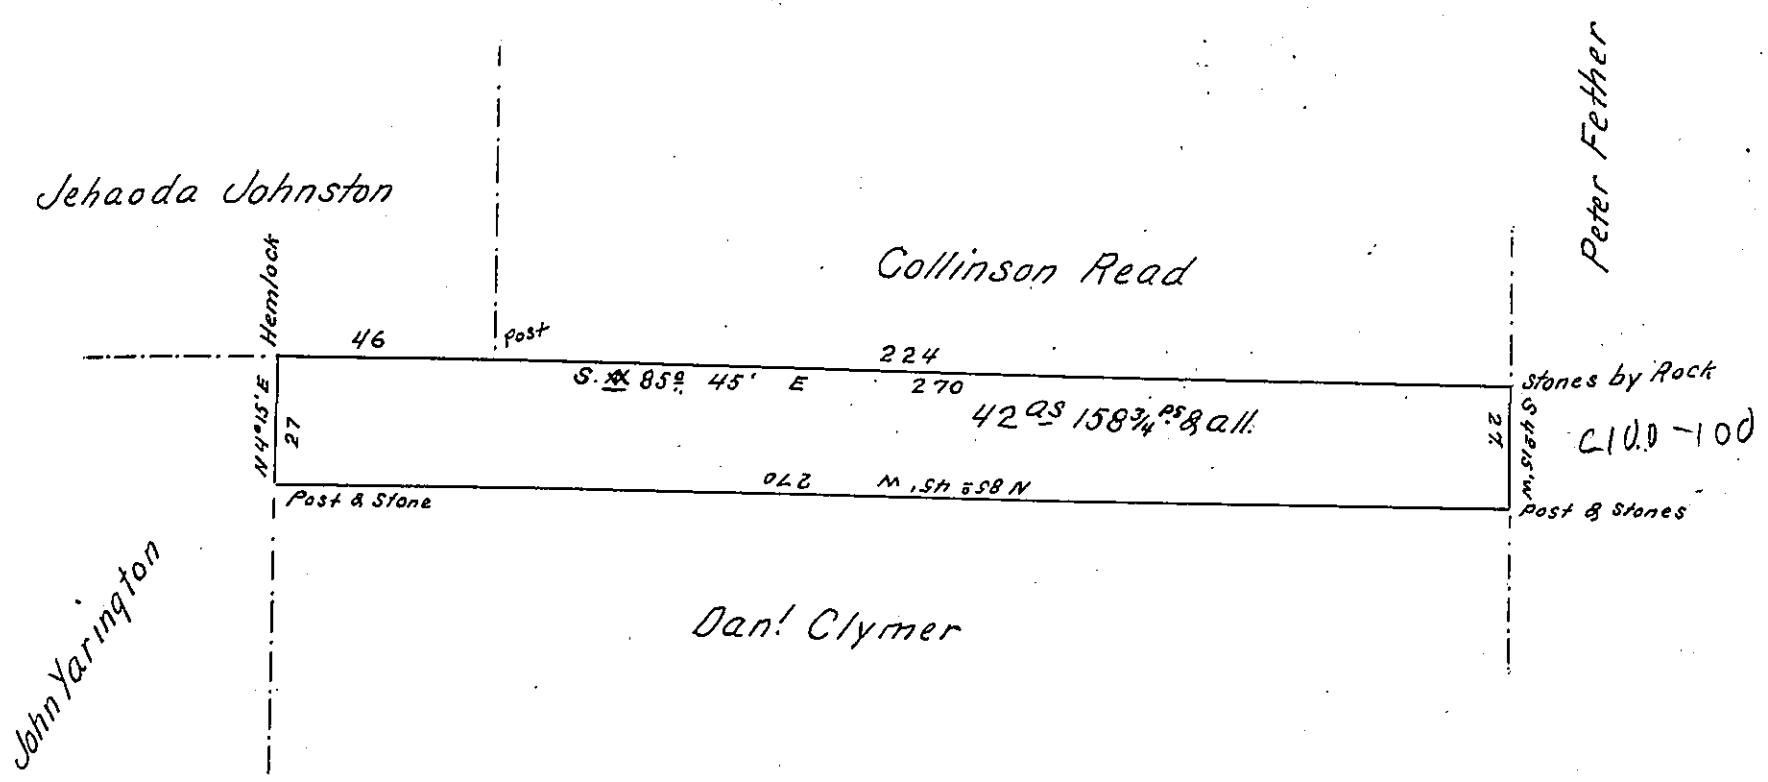

A draft of a Tract of land Situated in the Township of Forkston County of Wyoming. Containing Forty Two acres and one hundred and fifty Eight & Three fourth perches and allowance of Six per Cent for roads &c &c. Surveyed the 12th day of June A.D. 1888 in pursuance of a Warrant granted to E. H. Comstock & B. W. Gavey dated the 9th day of April 1888.

I here by certify that the foregoing is a Correct Copy of a Survey filed amongst the records of the County Surveyors office of this County and that it has been examined by me and found Correct. Sept. 1. 1888

To Thos J. Stewart Esq.
Secretary of Internal Affairs
Harrisburg Pa.

Nathan P. Wilcox
Surveyor for Wyoming Co.

IN TESTIMONY that the above is a copy of the original remaining on file in the Department of Internal Affairs of Pennsylvania, made conformably to an Act of Assembly approved the 16th day of February, 1833, I have hereunto set my Hand and caused the Seal of said Department to be affixed at Harrisburg, this thirtieth *day of* June *1904*

Isaac B. Brown

Secretary of ~~Internal Affairs.~~