FORM No. I.

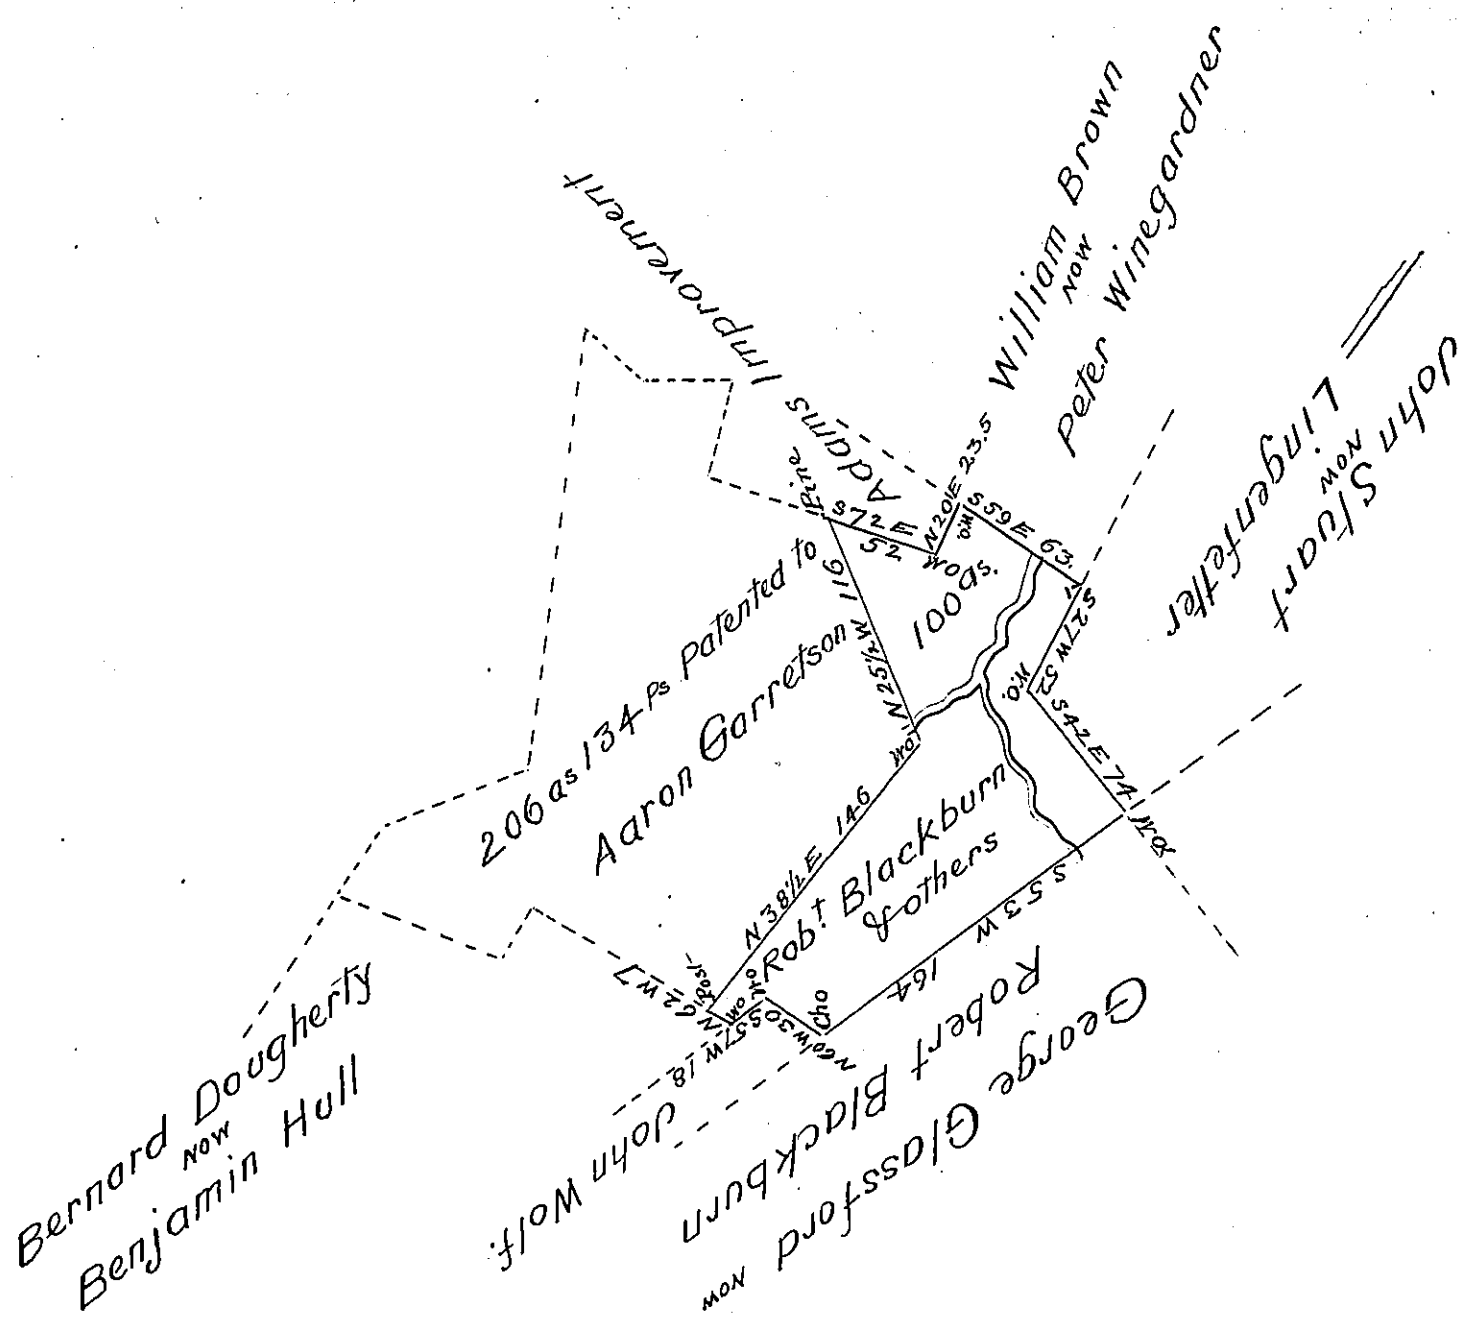

Situate on Adam's Run in Napier township Bedford County, containing 100 acres & the allowance of 6 per cent for roads &c. being part of a larger tract that originally contained 307½ acres &c. Surveyed the 23rd of November 1790 in pursuance of an Order No 359, dated the first of August 1766, granted to James Stuart.

The above 100 acres Surveyed by Michael Reed Esq for Robert Blackburn, Benjamin Hull, Henry Dougherty & Joseph Hoover the present owners, the 22nd of January 1853, in order to patent the same.

Daniel Sams C.S.

To J. Porter Brawley Esq
Surveyor General

IN TESTIMONY that the above is a copy of the original remaining on file in the Department of Internal Affairs of Pennsylvania, made conformably to an Act of Assembly approved the 16th day of February, 1833, I have hereunto set my Hand and caused the Seal of said Department to be affixed at Harrisburg, this fourteenth *day of* March *1904.*

Secretary of Internal Affairs.