FORM No. I.

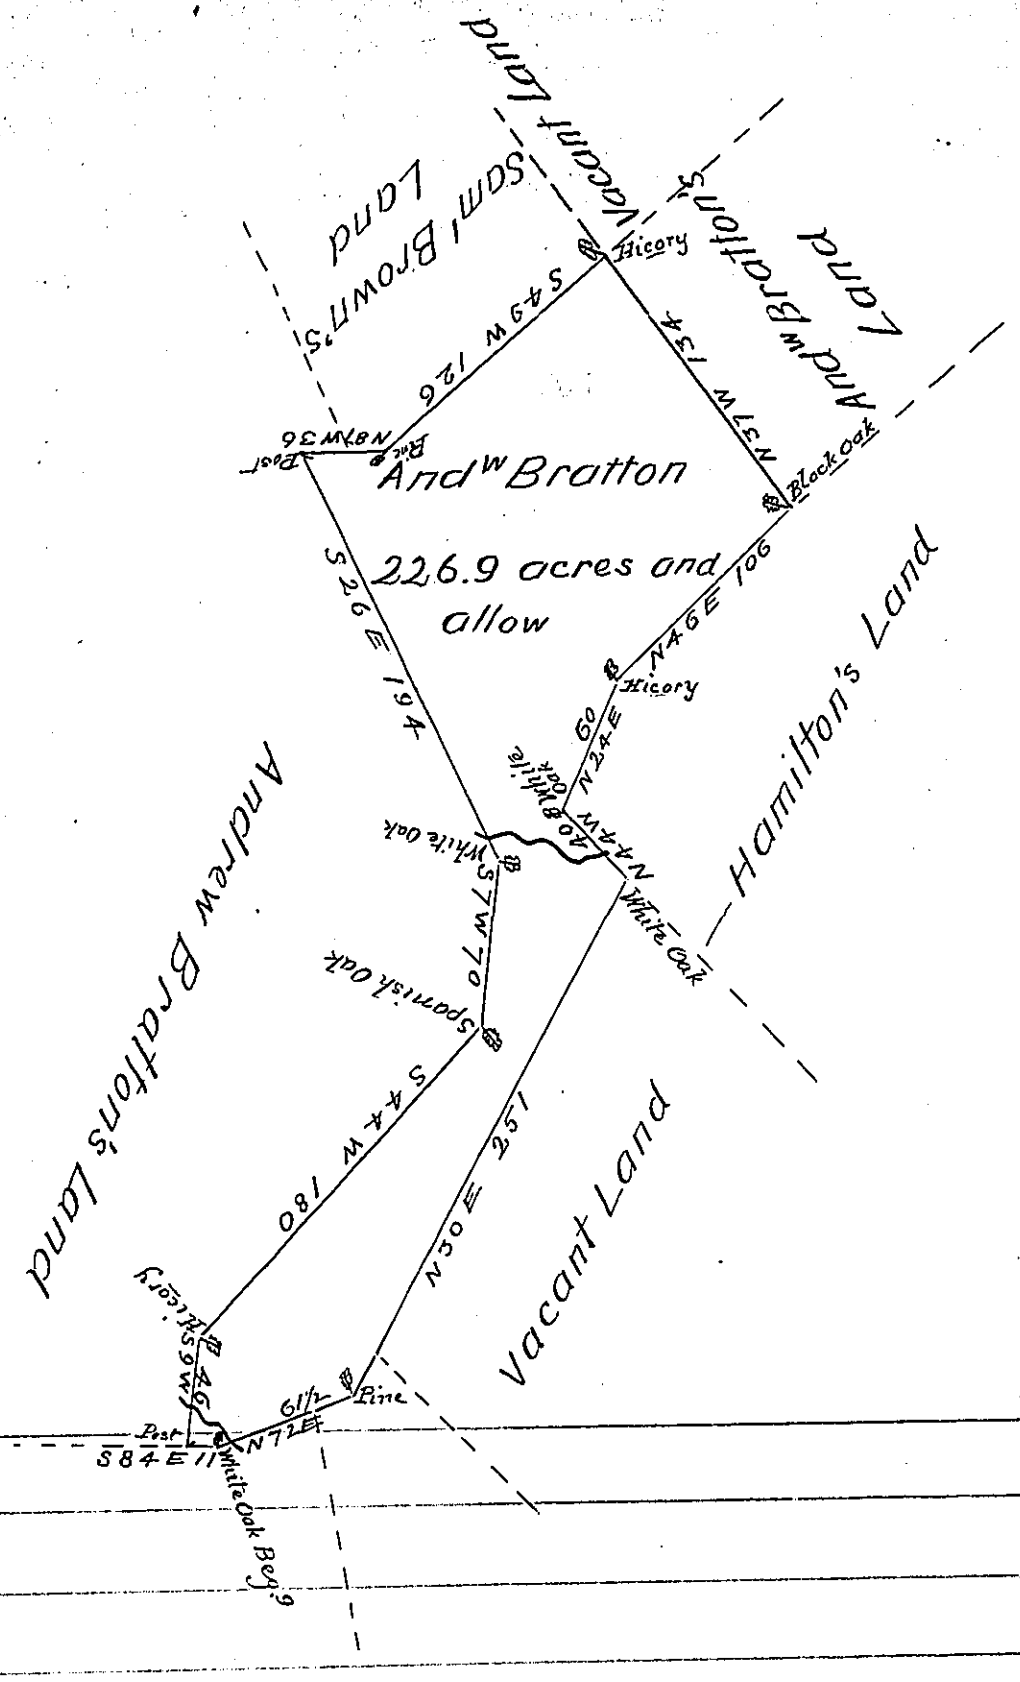

The Draught of a Tract of Land called Montross situate on the South side of Juniata-in the County of Cumberland containing Two Hundred Twenty Six Acres 157 Perches with the usual allowance of Six acres P Cent. for Roads survey'd the 11th day of November 1767 For Andrew Bratton In Pursuance of an order of Survey Bearing Date at Philad. the 15th day of December 1766 and numbered 2172

To John Lukens Esqr S. G. of Pennsylvania

Wm Maclay D.S.

IN TESTIMONY that the above is a copy of the original remaining on file in the Department of Internal Affairs of Pennsylvania, made conformably to an Act of Assembly approved the 16th day of February, 1833, I have hereunto set my Hand and caused the Seal of said Department to be affixed at Harrisburg, this fourteenth day of March 1904.

Secretary of Internal Affairs.