FORM No. I.

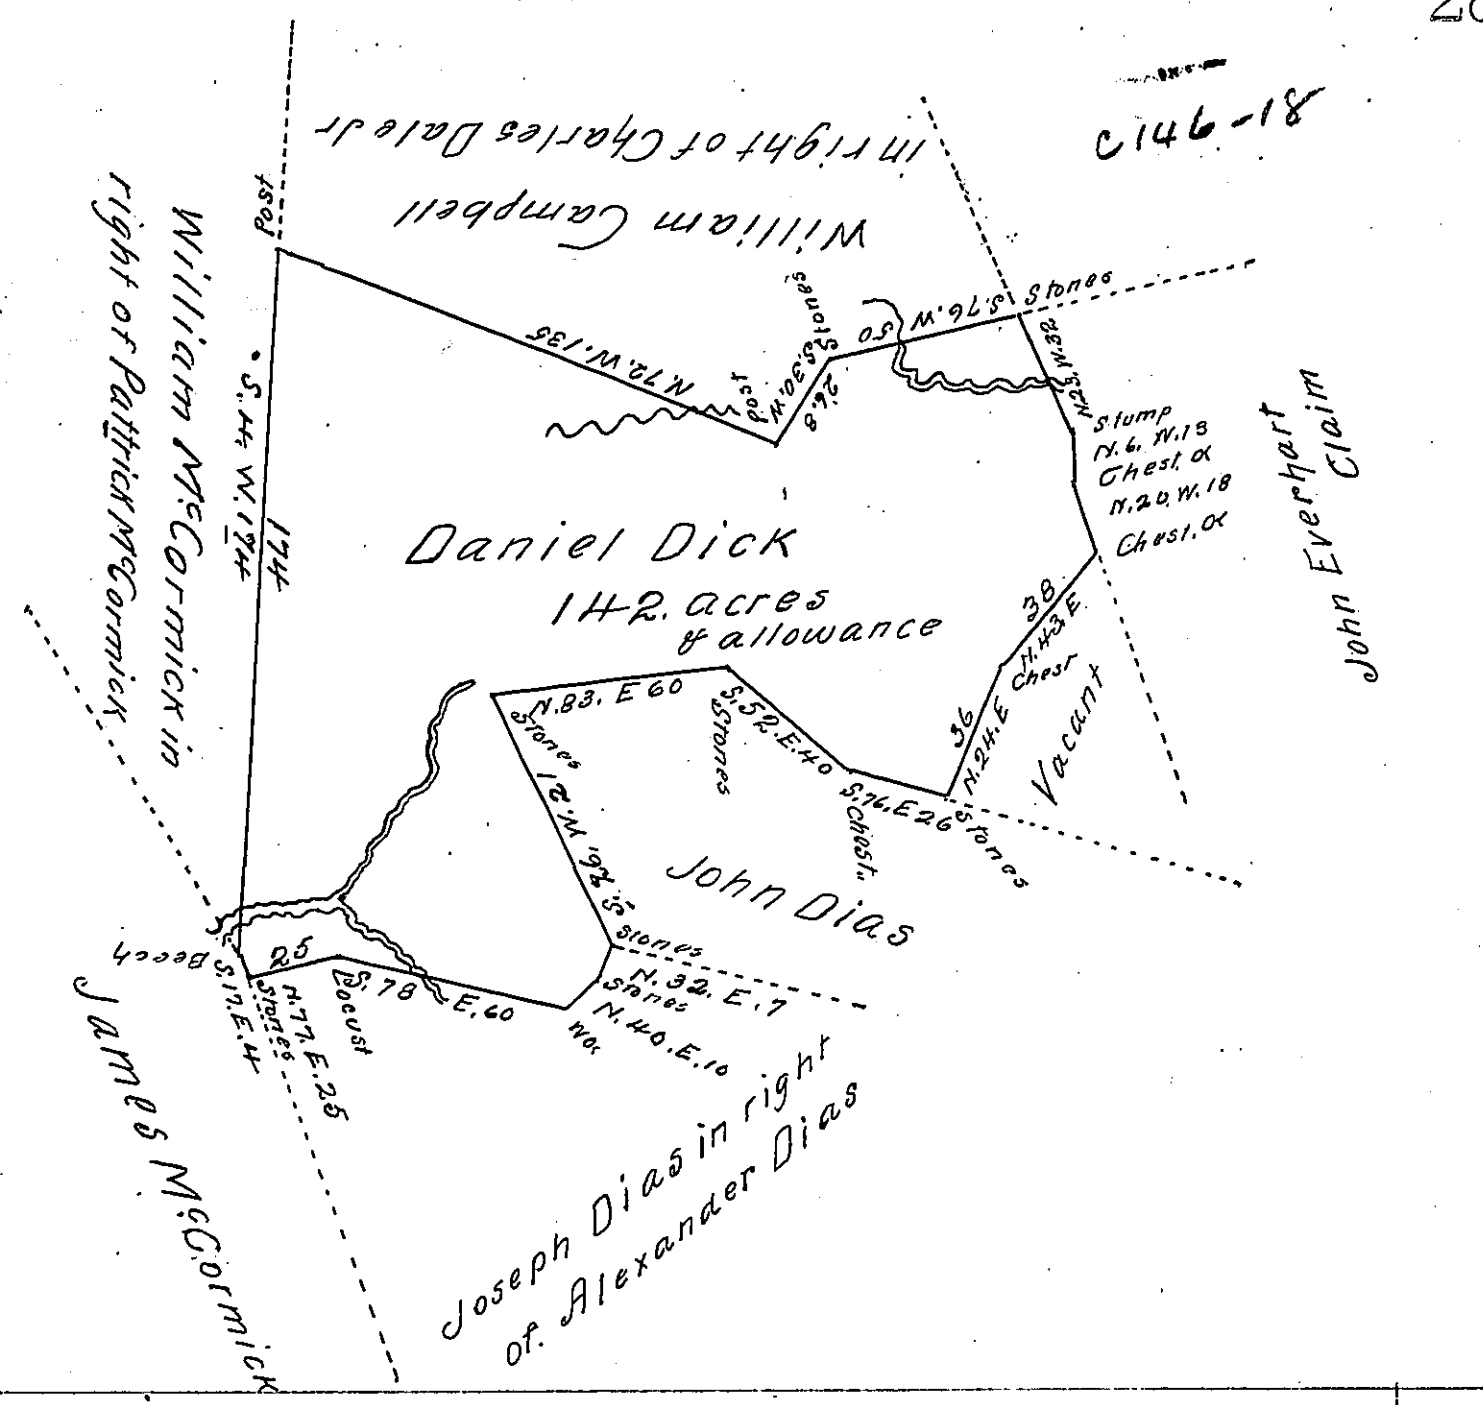

Surveyed August 26th 1864 to Daniel Dick the above described tract of land situate in Brush Vally Township Indiana County containing one hundred and forty two acres and allowance of Six per Cent for Roads &c including an improvement and actual Settlement Bounded by lands of William McCormick in right of Patrick McCormick Joseph Dias in right of Alex Dias. John Dias and others in pursuance of a Warrant dated the 18th day of August A.D. 1864. Granted to the said Daniel Dick

Thompson McGrea

Sept. 7th 1864.

I approve of the above the above Survey

E Paige County Surveyor

IN TESTIMONY that the above is a copy of the original remaining on file in the Department of Internal Affairs of Pennsylvania, made conformably to an Act of Assembly approved the 16th day of February, 1833, I have hereunto set my Hand and caused the Seal of said Department to be affixed at Harrisburg, this ninth day of July 1904

Isaac B. Brown

Secretary of Internal Affairs.