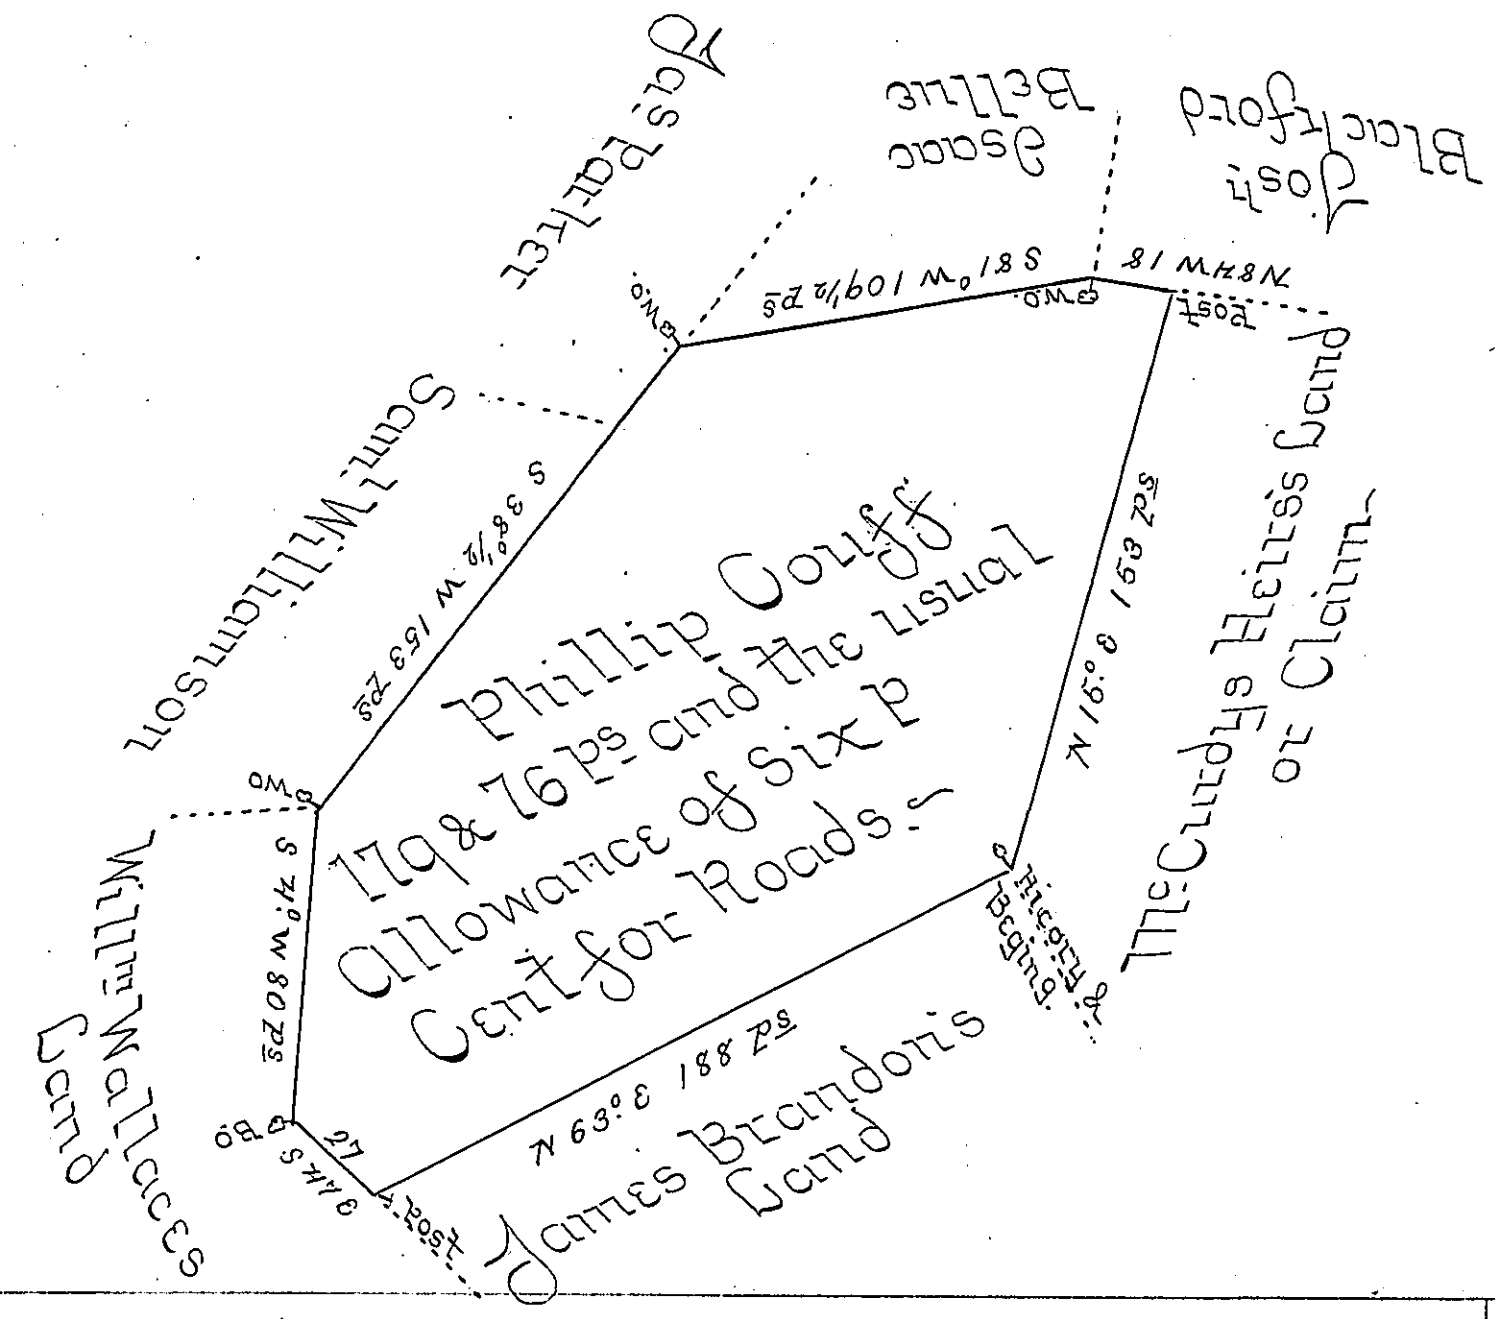

A Draught of a Tract of Land Situate in Allen Township in Cumberland County Containing one Hundred Seventy Nine acres and Seventy Six Perches and the usual allowance of Six P Cent for Roads, Surveyed the 20th Day of April 1767 in pursuance of an Order Bearing Date the 22nd Day of Jany 1767 No. 2525.

John Armstrong D.S.

To John Lukens Esqr
Surveyor General

IN TESTIMONY that the above is a copy of the original remaining on file in the Department of Internal Affairs of Pennsylvania, made conformably to an Act of Assembly approved the 16th day of February, 1833, I have hereunto set my Hand and caused the Seal of said Department to be affixed at Harrisburg, this Third *day of* May *1907.*

Isaac B. Brown

Secretary of Internal Affairs.