FORM No. 1.

See page 223 & 222 221 1740

(1743) = See A 36-8

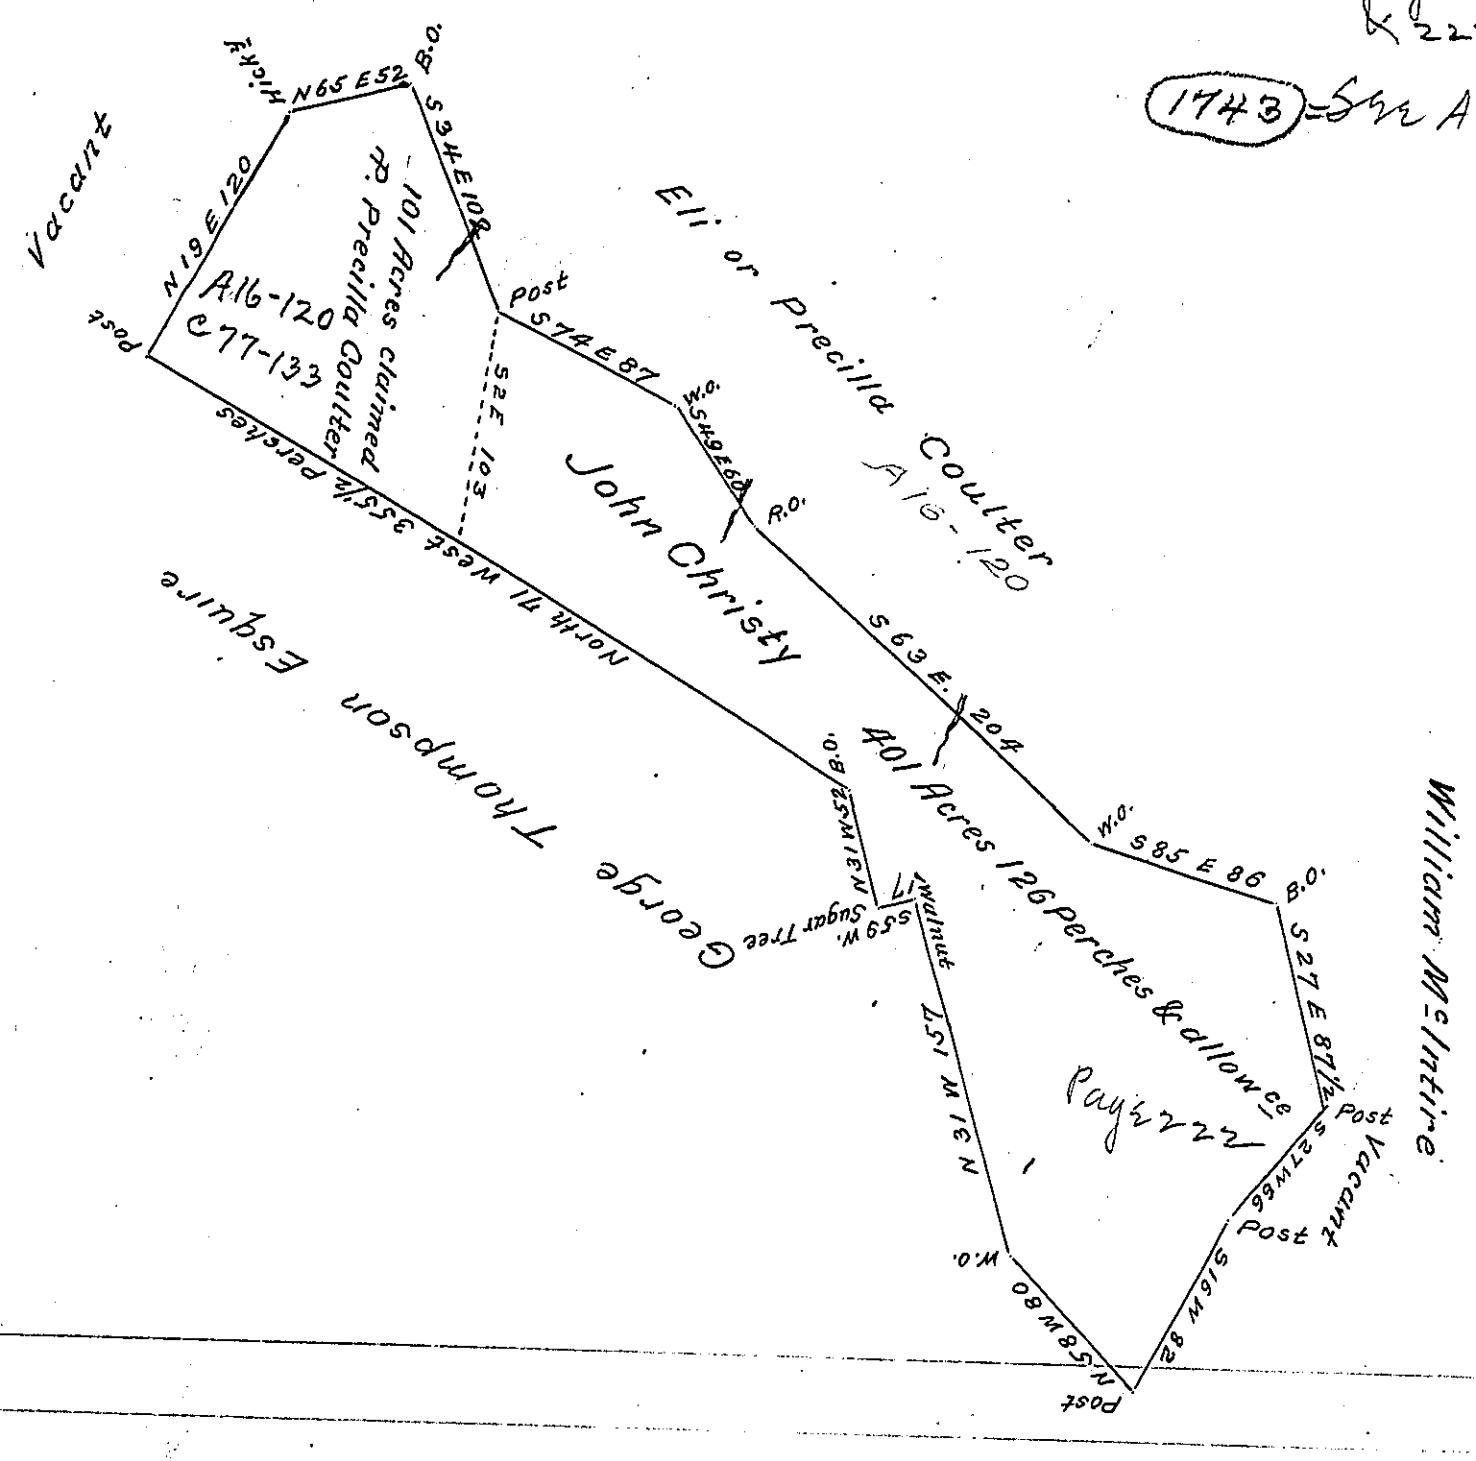

In Pursuance of a Warrant bearing date November 16th 1787 Surveyed on the 2nd day of April 1788 unto John Christy the above Discribed Tract of Land Situate in Huntington Township in the County of Westmoreland Containing Four Hundred and one acres & 126 Perches and allowance of Six Pr Cent for Roads &c.

To John Lukens Esqr Surveyor General. } Benj Lodge D.S.

N.B. the 101 Acres discribed by a Dotted line is claimed by Precilla Coulter In Pursuance of a Warrant bearing date Novr 12th 1787 Pr

B. Lodge D.S

IN TESTIMONY that the above is a copy of the original remaining on file in the Department of Internal Affairs of Pennsylvania, made conformably to an Act of Assembly approved the 16th day of February, 1833, I have hereunto set my Hand and caused the Seal of said Department to be affixed at Harrisburg, this eighteenth day of June 1904.

Secretary of Internal Affairs.