FORM No. 1.

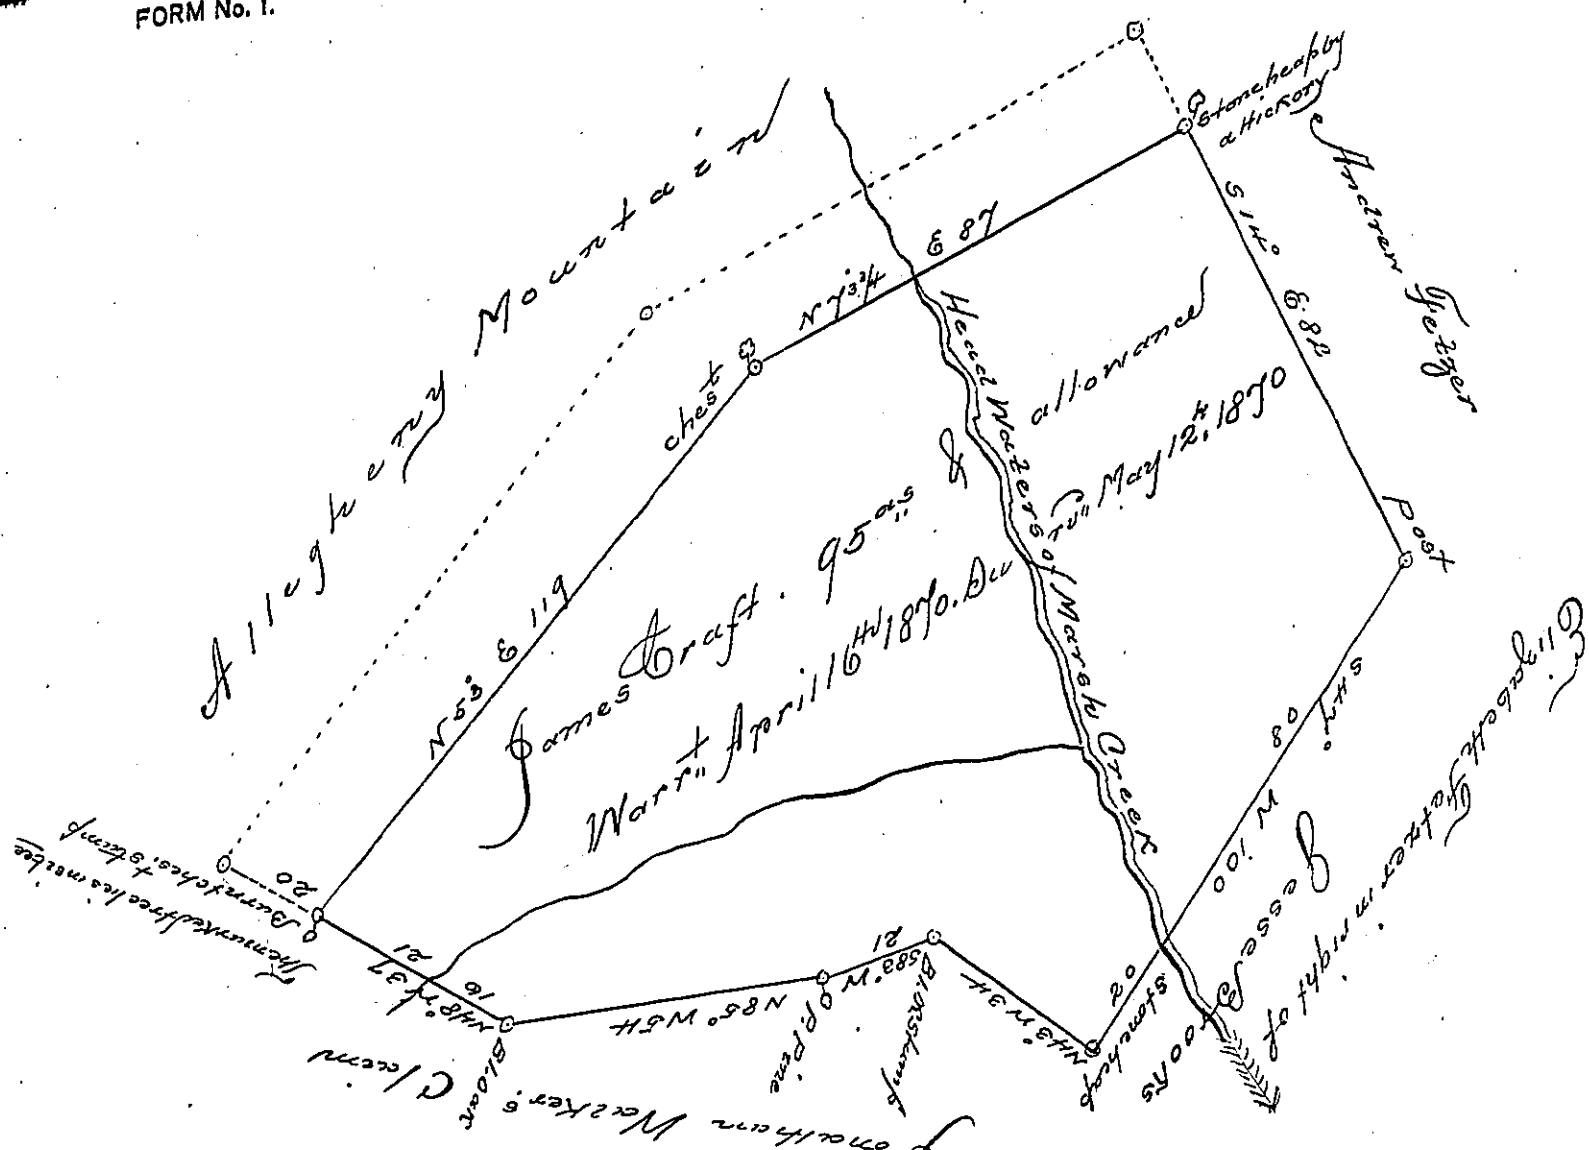

Draft of a tract of land containing ninety five acres and allowance of six per Cent for roads &c, situated on the head waters of Marsh Creek in Boggs township in the County of Centre, Surveyed on the 12th day of May 1870, in pursuance of a Warrant granted to James Craft dated the 16th day of April 1870.

Edwin P. Deshler C. S.

To Jacob M Campbell, Surveyor General.

Note – John Mays improved a part of the above tract since the year 1831. In 1848 Deputy Jacob Bollinger surveyed the tract to said John Mays without either Warrant, or return to L Office. The trees blocked by me corroborate the age of Survey, 22 years. I have located the warrant as marked upon the ground by the former Survey, and have excluded a strip of 20 perches wide along the Allegheny Mountain, erroneously called for, but not Surveyed in by Mr Bollinger. His draft only calls, and has been bought & sold since for only 89 acs but in reality contained 118 acs & 126 pes, and even now contains an excess of six acres above the requirements of the warrant. The above draft exactly agrees with the field work of the former survey. The dotted lines show the parts excluded.

E. P. D.

IN TESTIMONY that the above is a copy of the original remaining on file in the Department of Internal Affairs of Pennsylvania, made conformably to an Act of Assembly approved the 16th day of February, 1833, I have hereunto set my Hand and caused the Seal of said Department to be affixed at Harrisburg, this twenty ninth day of June 1904.

Isaac B. Brown

Secretary of Internal Affairs.