FORM No. I.

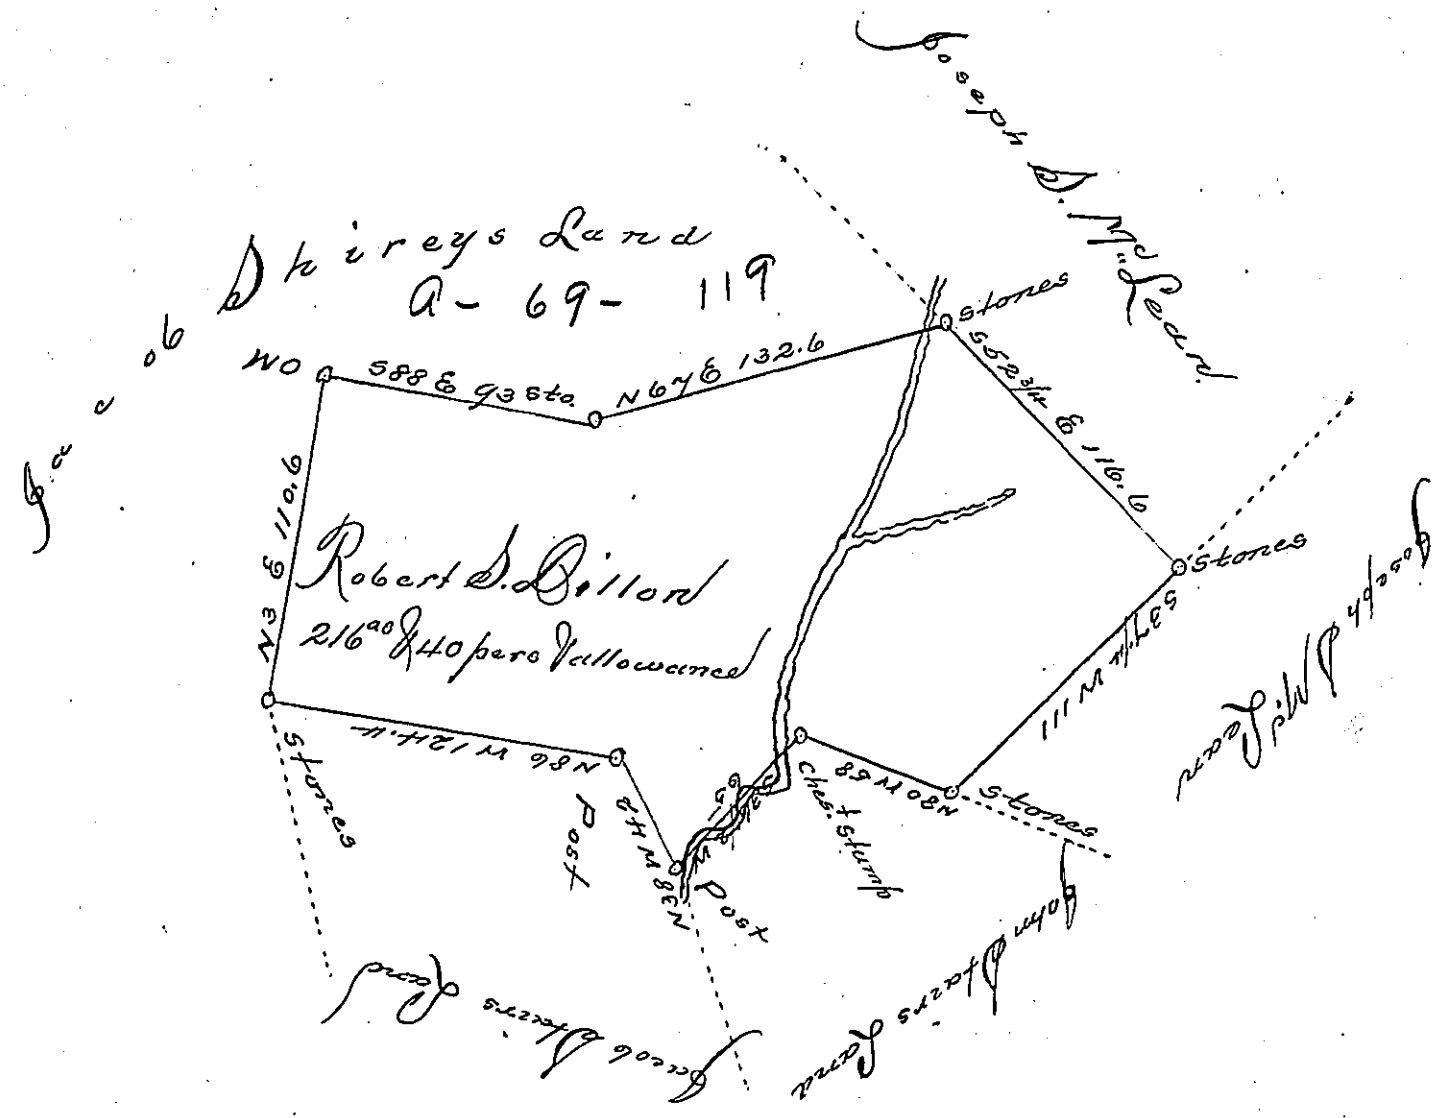

Draft of a Tract of Land Containing two hundred and sixteen acres and Forty perches and allowance of six per cent for Roads &c. Situated in Mount Pleasant township Westmoreland County Surveyed the 21st day of June 1870 in pursuance of a Warrant granted to Robert S. Billon dated the 4th day of June A.D. 1870

W. R. Barnhart C.S.

To J. M. Campbell
Sly of Penn'a

IN TESTIMONY that the above is a copy of the original remaining on file in the Department of Internal Affairs of Pennsylvania, made conformably to an Act of Assembly approved the 16th day of February, 1833, I have hereunto set my Hand and caused the Seal of said Department to be affixed at Harrisburg, this fifth *day of* July, 1904.

George E. Parry
Secretary of Internal Affairs.